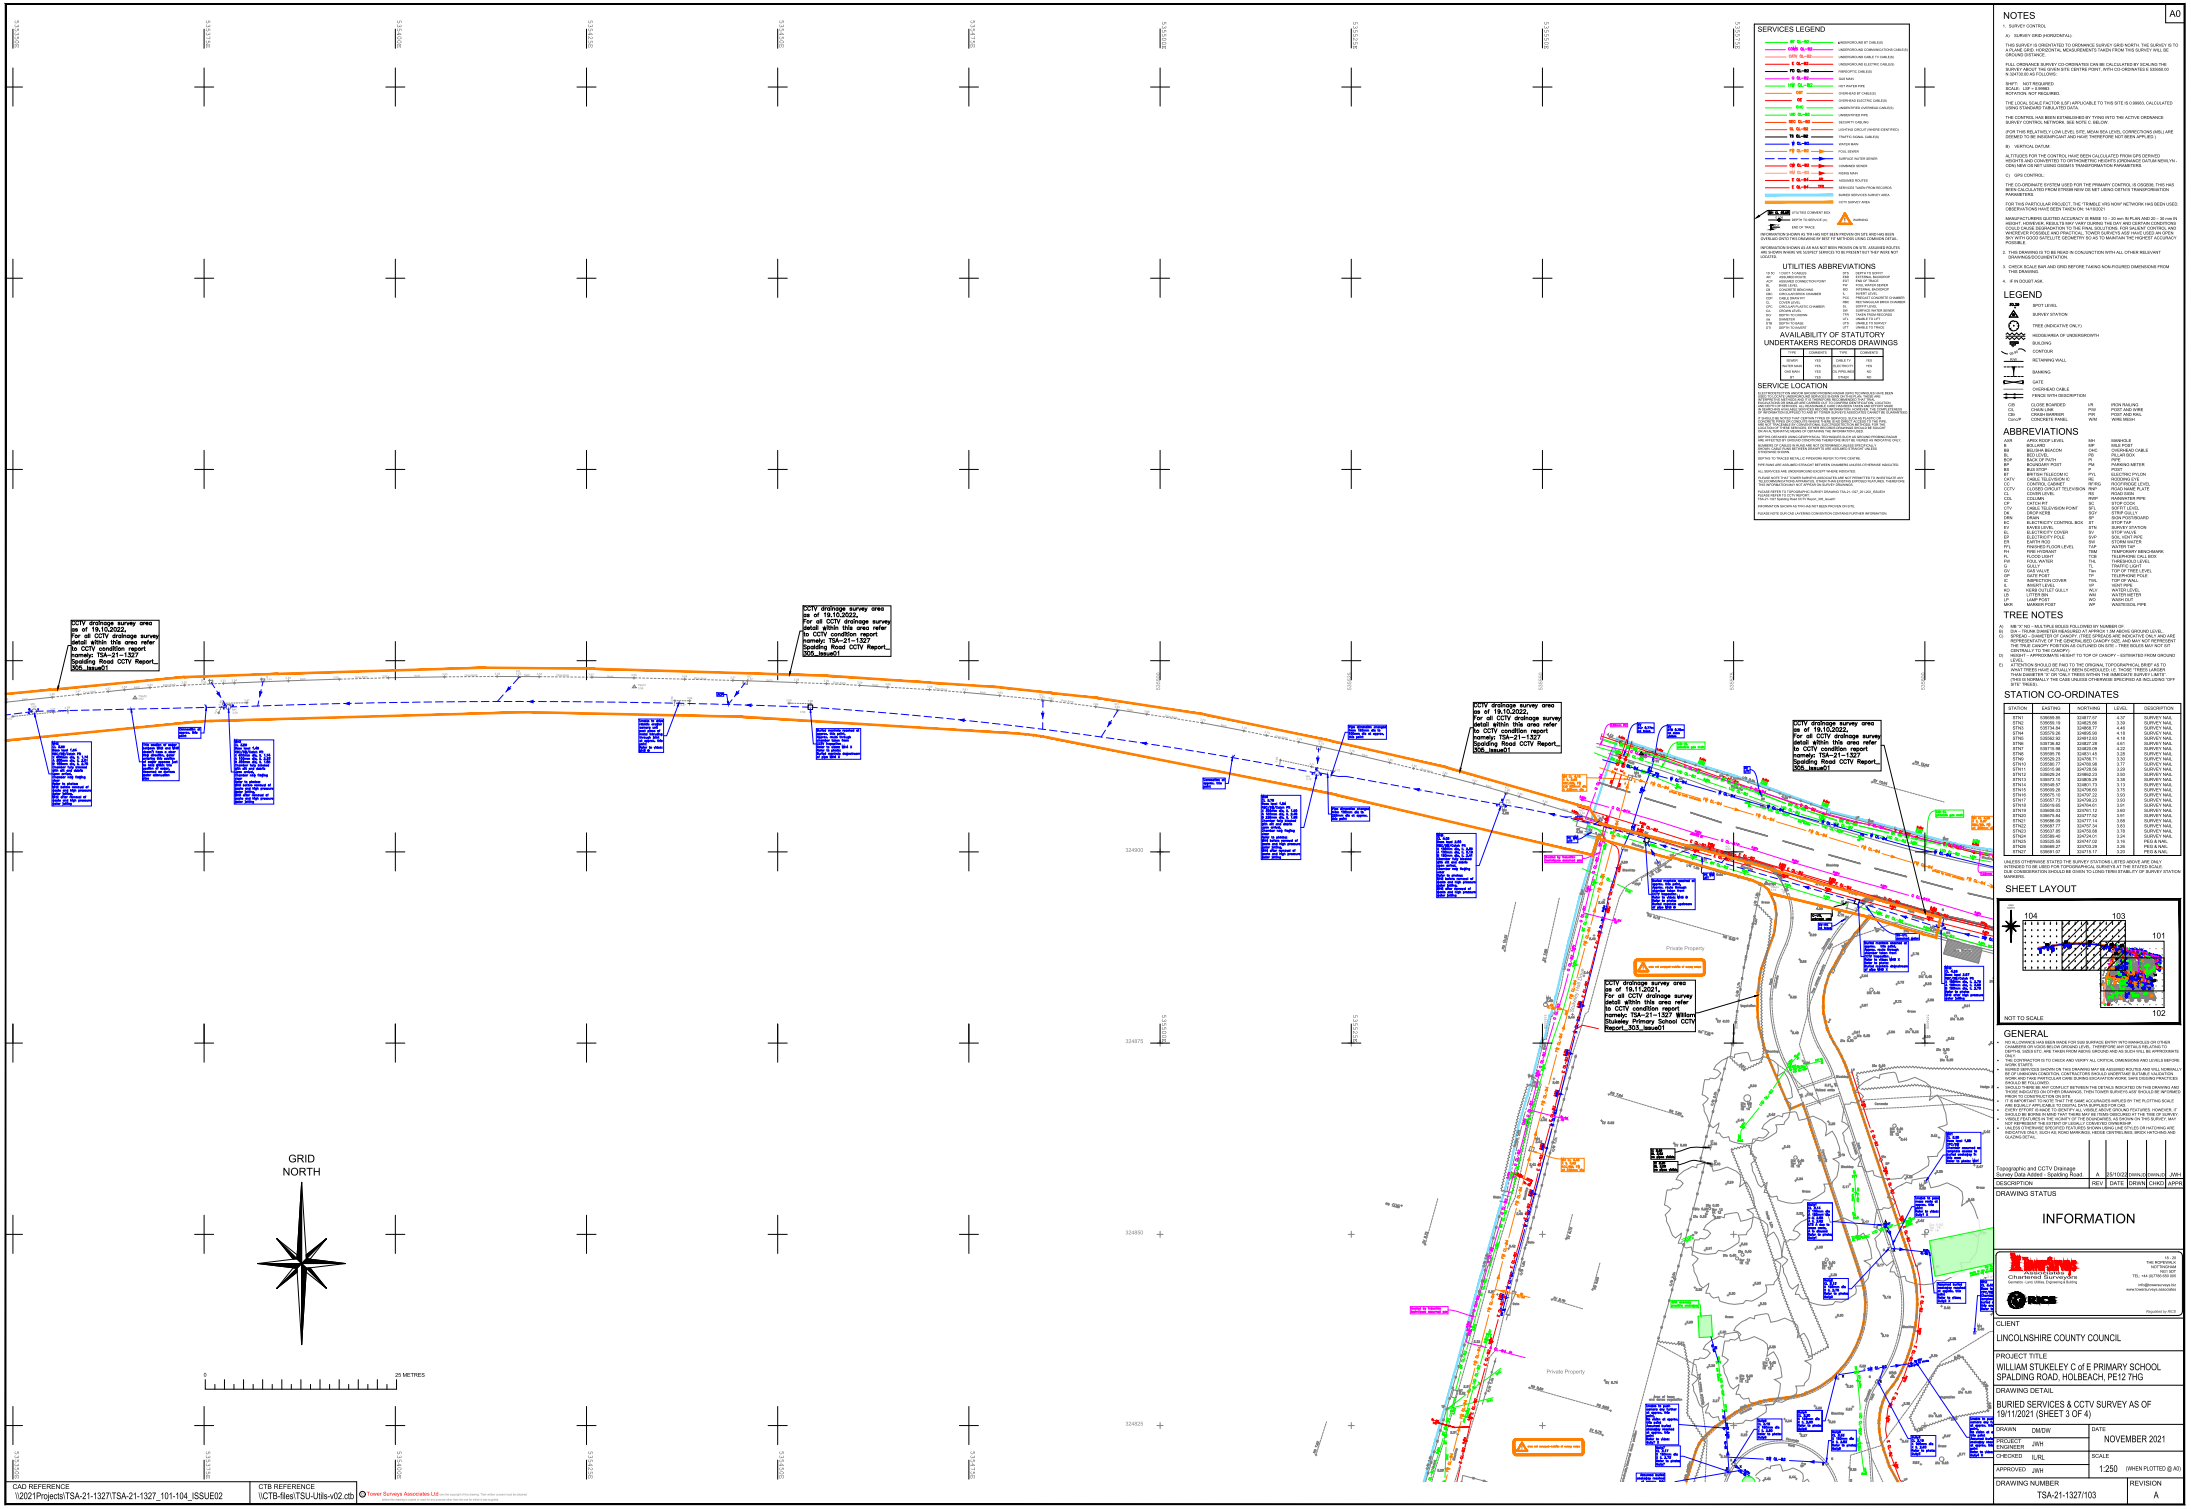

CCTV drainage survey area as of 19.10.2022. For all CCTV drainage survey detail within this area refer to CCTV condition report namely: TSA-21-1327 Spalding Road CCTV Report_ 005_Issue01