
Andrew Hill 01733 239922

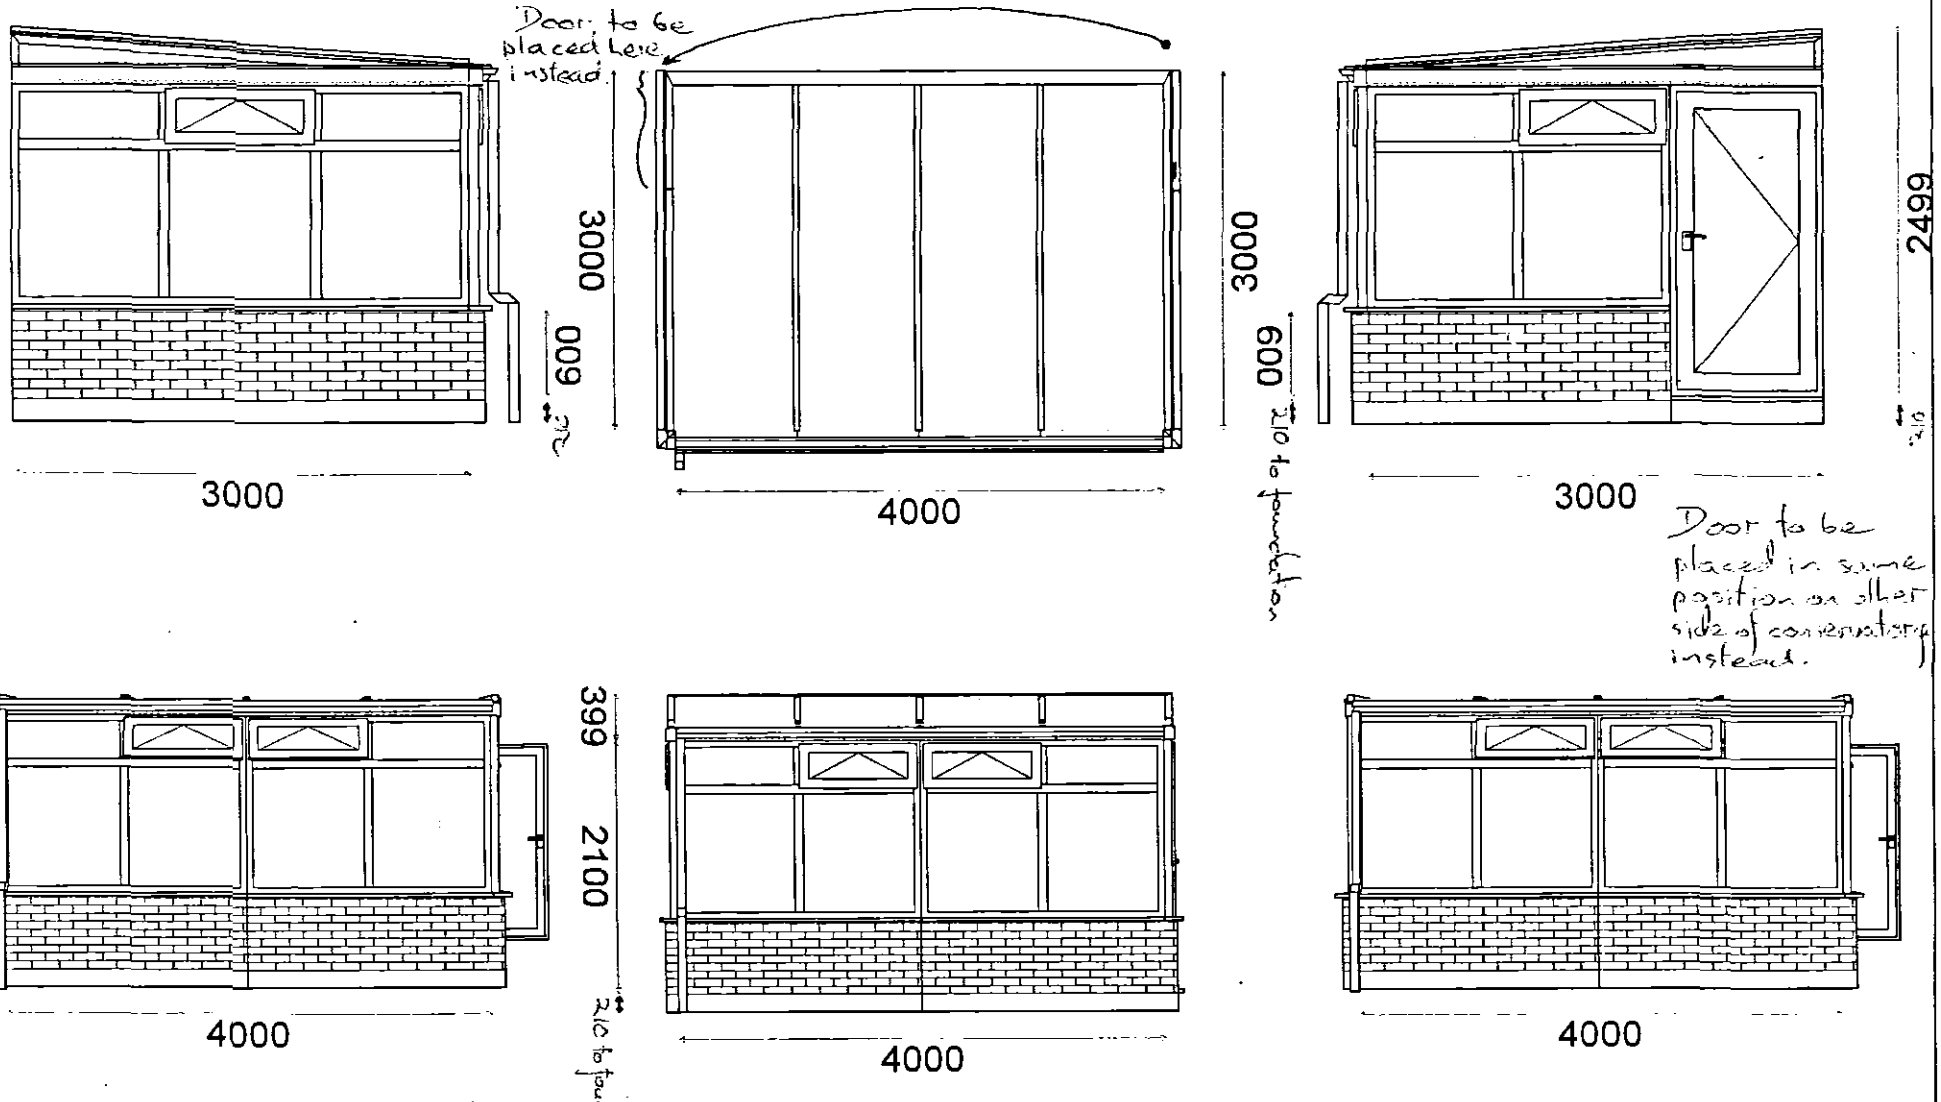

Mr Rulewski
36, Boston rd,
Holbech,
pe12 7lx
TEL: 01406422633

1 Jun 2004

0333104

ORDER COPY OF CONSERVATORY DRAWING

Signed

NAME

PLANNING PLAN

omega

Omega Lifestyle
Omega House,
Morley Way, Woodston
Peterborough PE2 7BW
Tel: 0800 7832000 Fax: 01733 754543