


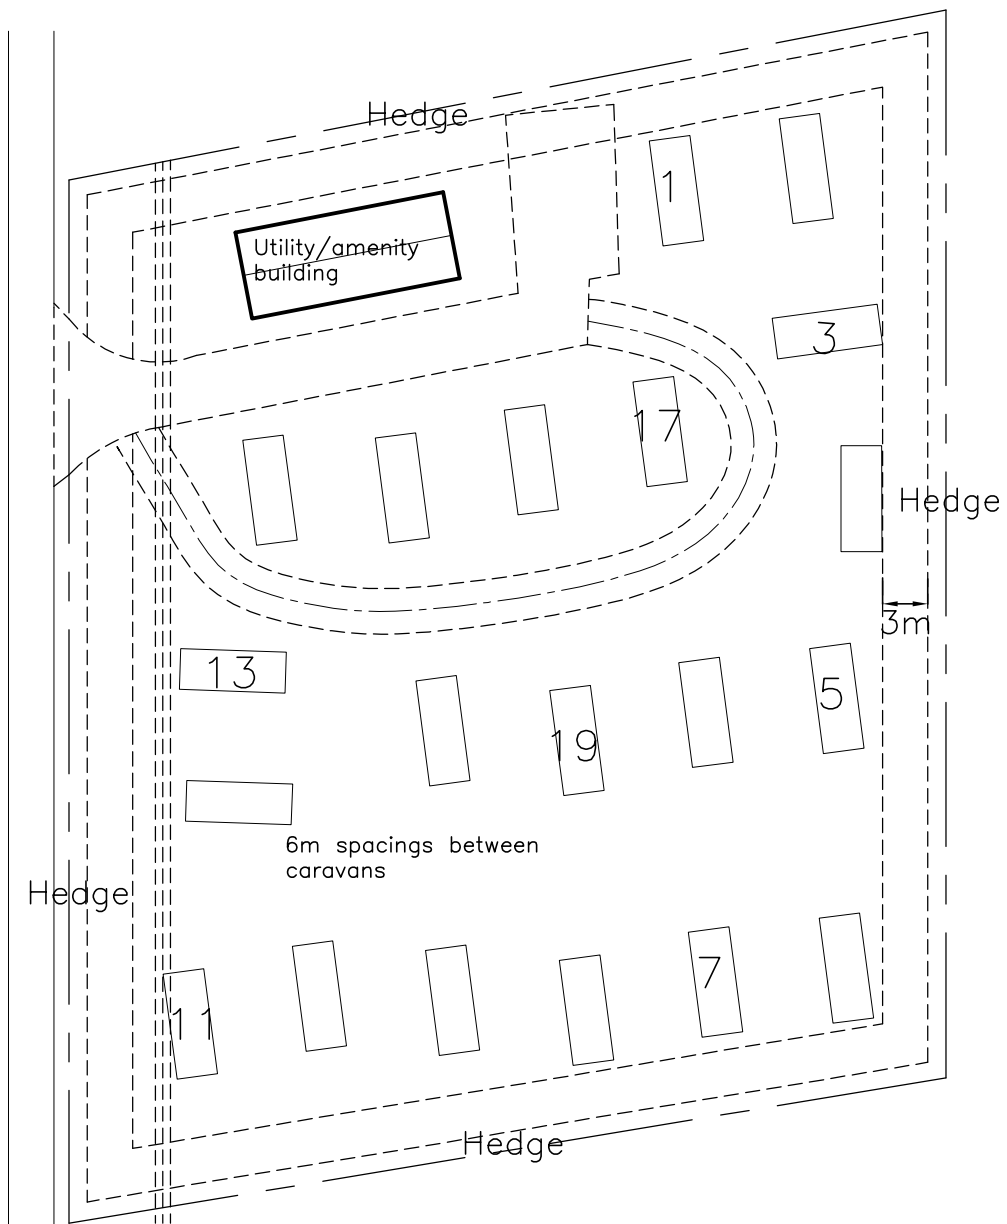

SUGGESTED LAYOUT FOR 20
CARAVANS 1:500