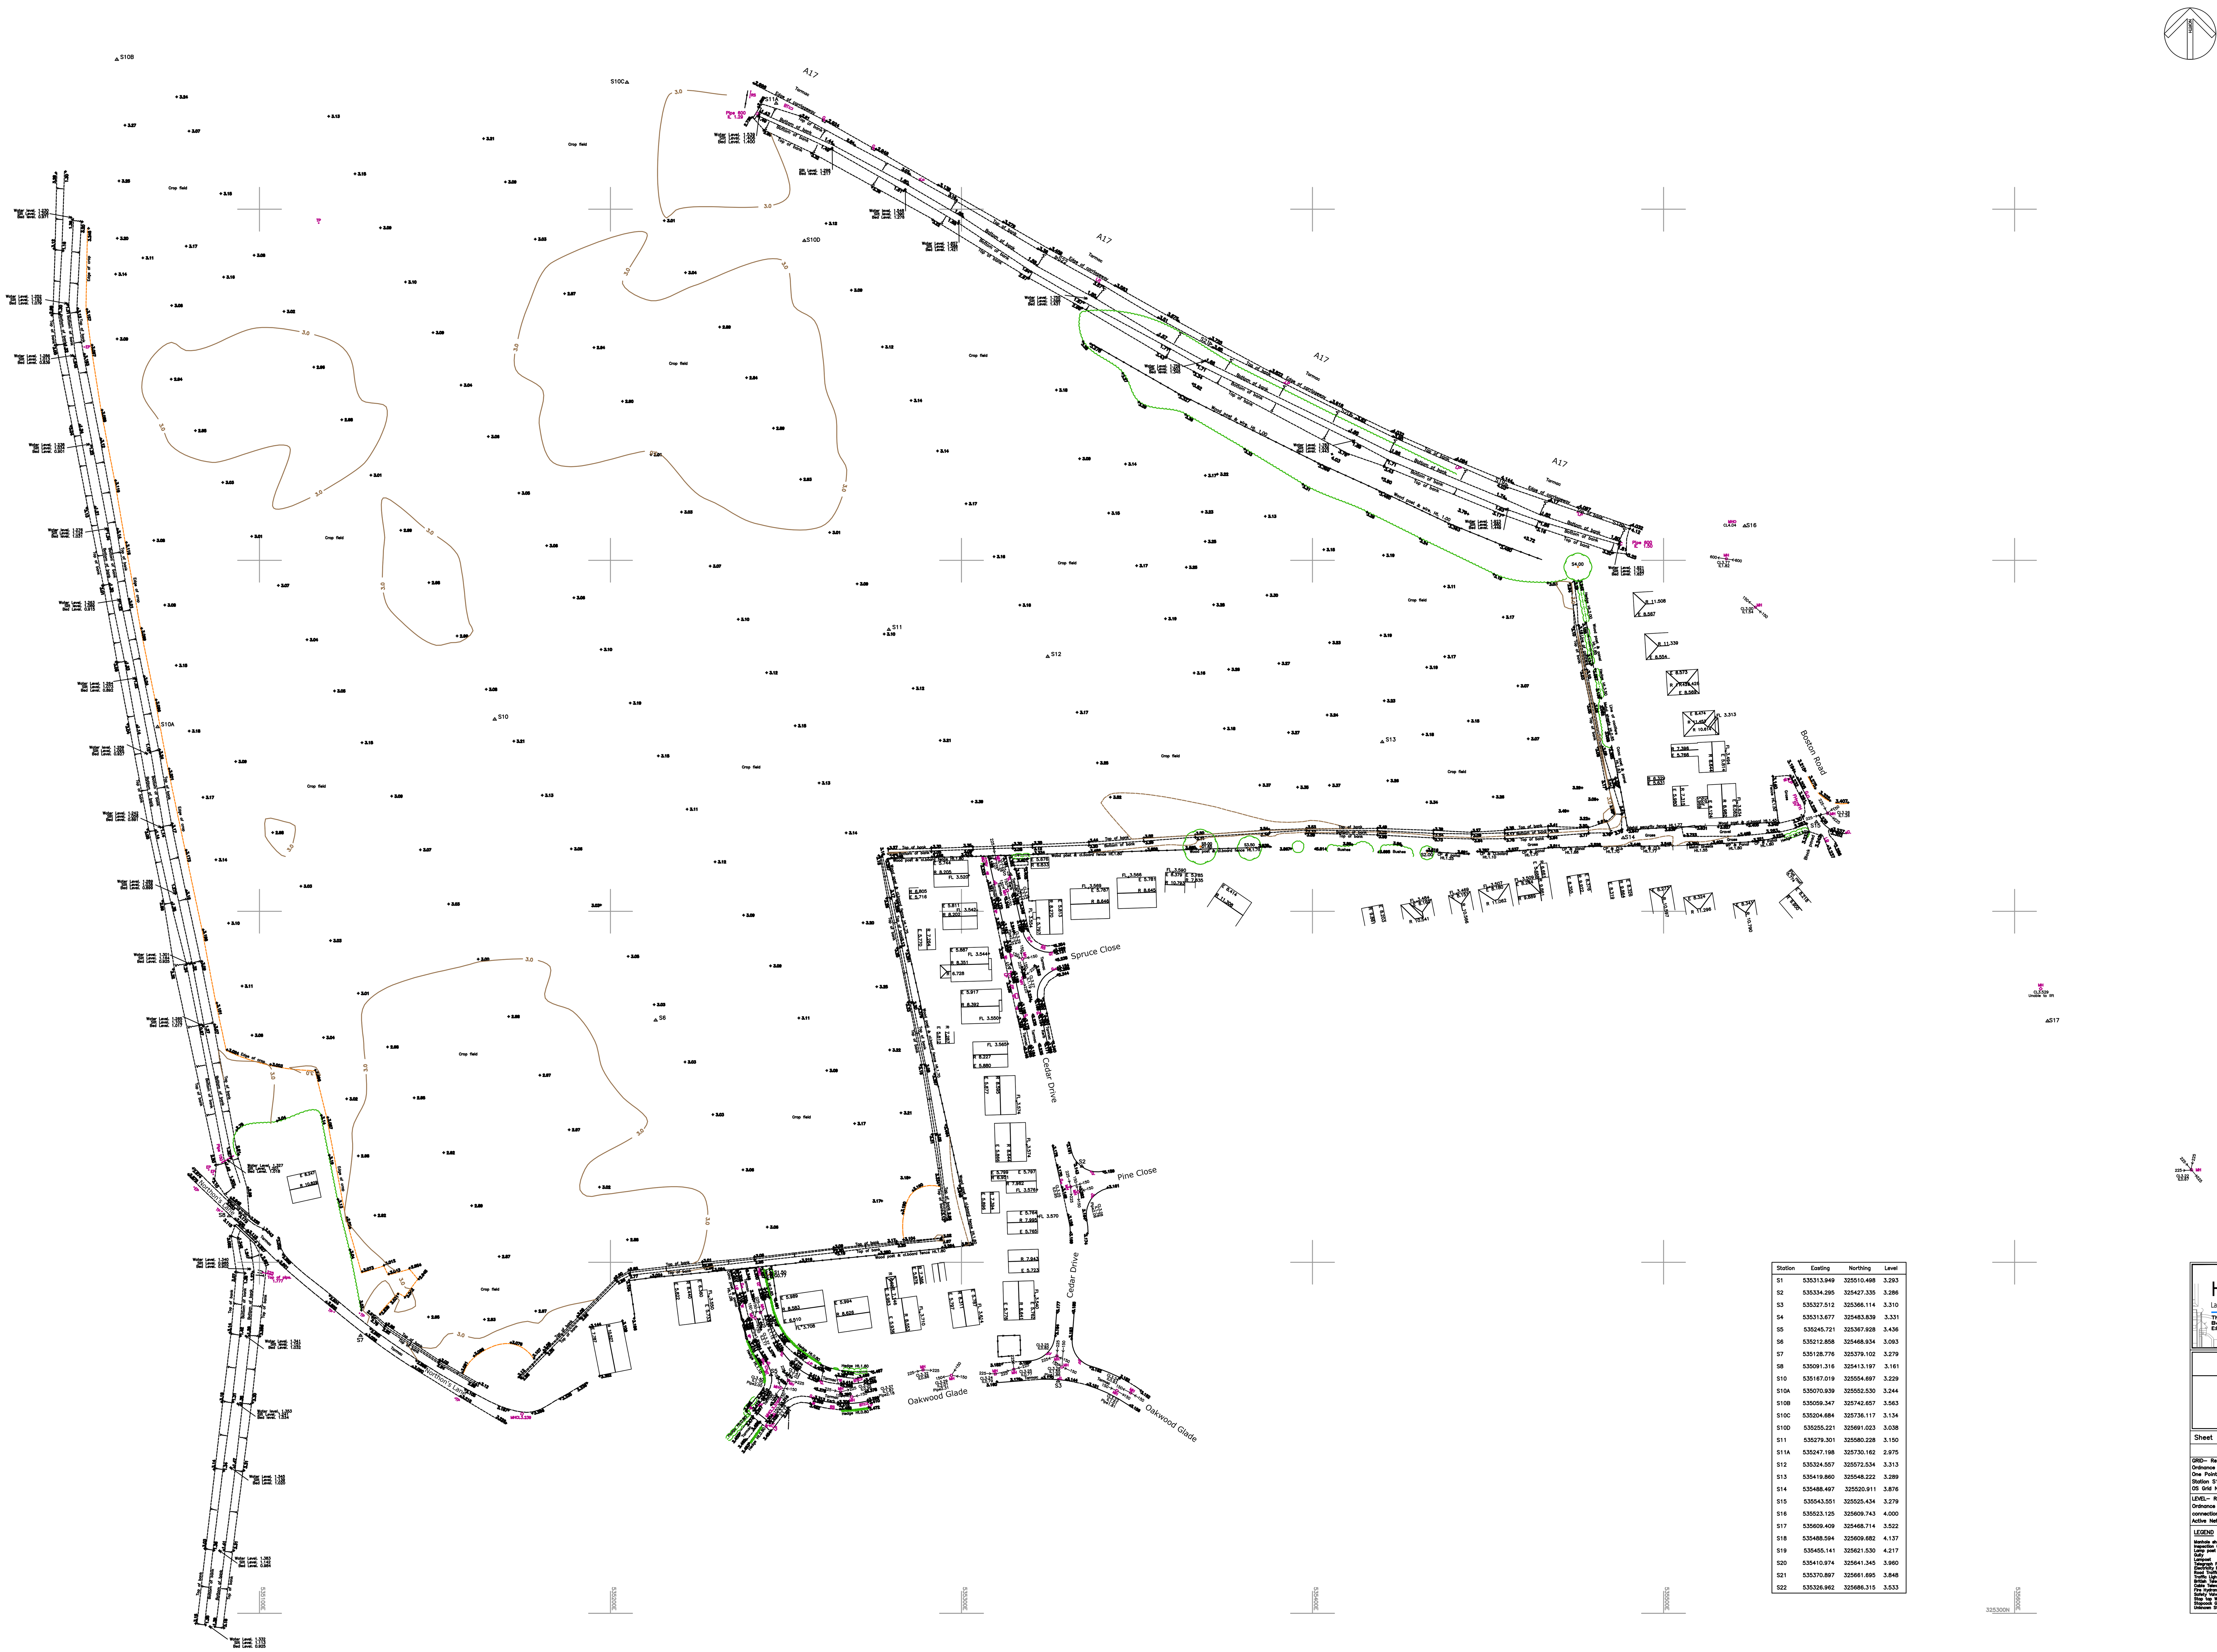


Station	Easting	Northing	Level
S1	535313.949	325510.498	3.293
S2	535334.295	325427.335	3.286
S3	535327.512	325366.114	3.310
S4	535313.677	325483.839	3.331
S5	535245.721	325367.928	3.436
S6	535212.858	325468.934	3.093
S7	535128.776	325379.102	3.279
S8	535091.316	325413.197	3.161
S10	535167.019	325554.697	3.229
S10A	535070.939	325552.530	3.244
S10B	535059.347	325742.657	3.563
S10C	535204.684	325736.117	3.134
S10D	535255.221	325691.023	3.038
S11	535279.301	325580.228	3.150
S11A	535247.198	325730.162	2.975
S12	535324.557	325572.534	3.313
S13	535419.860	325548.222	3.289
S14	535488.497	325520.911	3.876
S15	535543.551	325525.434	3.279
S16	535523.125	325609.743	4.000
S17	535609.409	325468.714	3.522
S18	535488.594	325609.682	4.137
S19	535455.141	325621.530	4.217
S20	535410.974	325641.345	3.960
S21	535370.897	325661.695	3.848
S22	535326.962	325686.315	3.533

Haycock+Todd
Land Survey Consultants Architectural Surveyors
The Hollies, 43 Church Street, Royston, Barnsley, S71 4QU. T:01226 709630
E:info@land-surveying.co.uk W:land-surveying.co.uk

SITE SURVEY

NORTHONS LANE
HOLBEACH
PE12 7JS

Sheet 1 of 1	Surveyed by DR, SH
Datum	Drawn by DR, SH
GRID– Related to Ordnance Survey using One Point Localisation on Station S1. Orientation at OS Grid North.	Date of Survey December 2019
	Scale 1/200
LEVEL– Related to Ordnance Survey by connection to the OS Active Network by G.P.S	Survey Job No. S9550

LEGEND

Manhole shown thus	MH	Floor Level	FL 10.907
Inspection Cover	IC	Height floor to ceiling	C 2.22
Lamp post	LP	Height floor to struct soffit	SS 2.87
Gully	G	Height floor to false ceiling	FC 2.22
Lampost	LP	Height floor to sill	S0.67
Telegraph Pole	TP	Height sill to window head	W1.23
Electricity Pole	EP	Height of Door	D1.98
Road Traffic Signs	RS	Height floor to underside	US 3.61
Traffic Lights	TL	Ceiling Slopes Up	
British Telecom	BT	Height floor to Arch	Ar2.99
Cable Television	CATV	Height floor to Arch Spring	Sp2.67
Fire Hydrant	FH	Vent	VP
Safety Valve	SV	Fall Pipe	FP
Stop tap Water	W	Sky Light	SL
Stopcock Gas	Gas	Water Closet	WC
Unknown Stoptap	ST	Sink	S
		Boxed Column	