


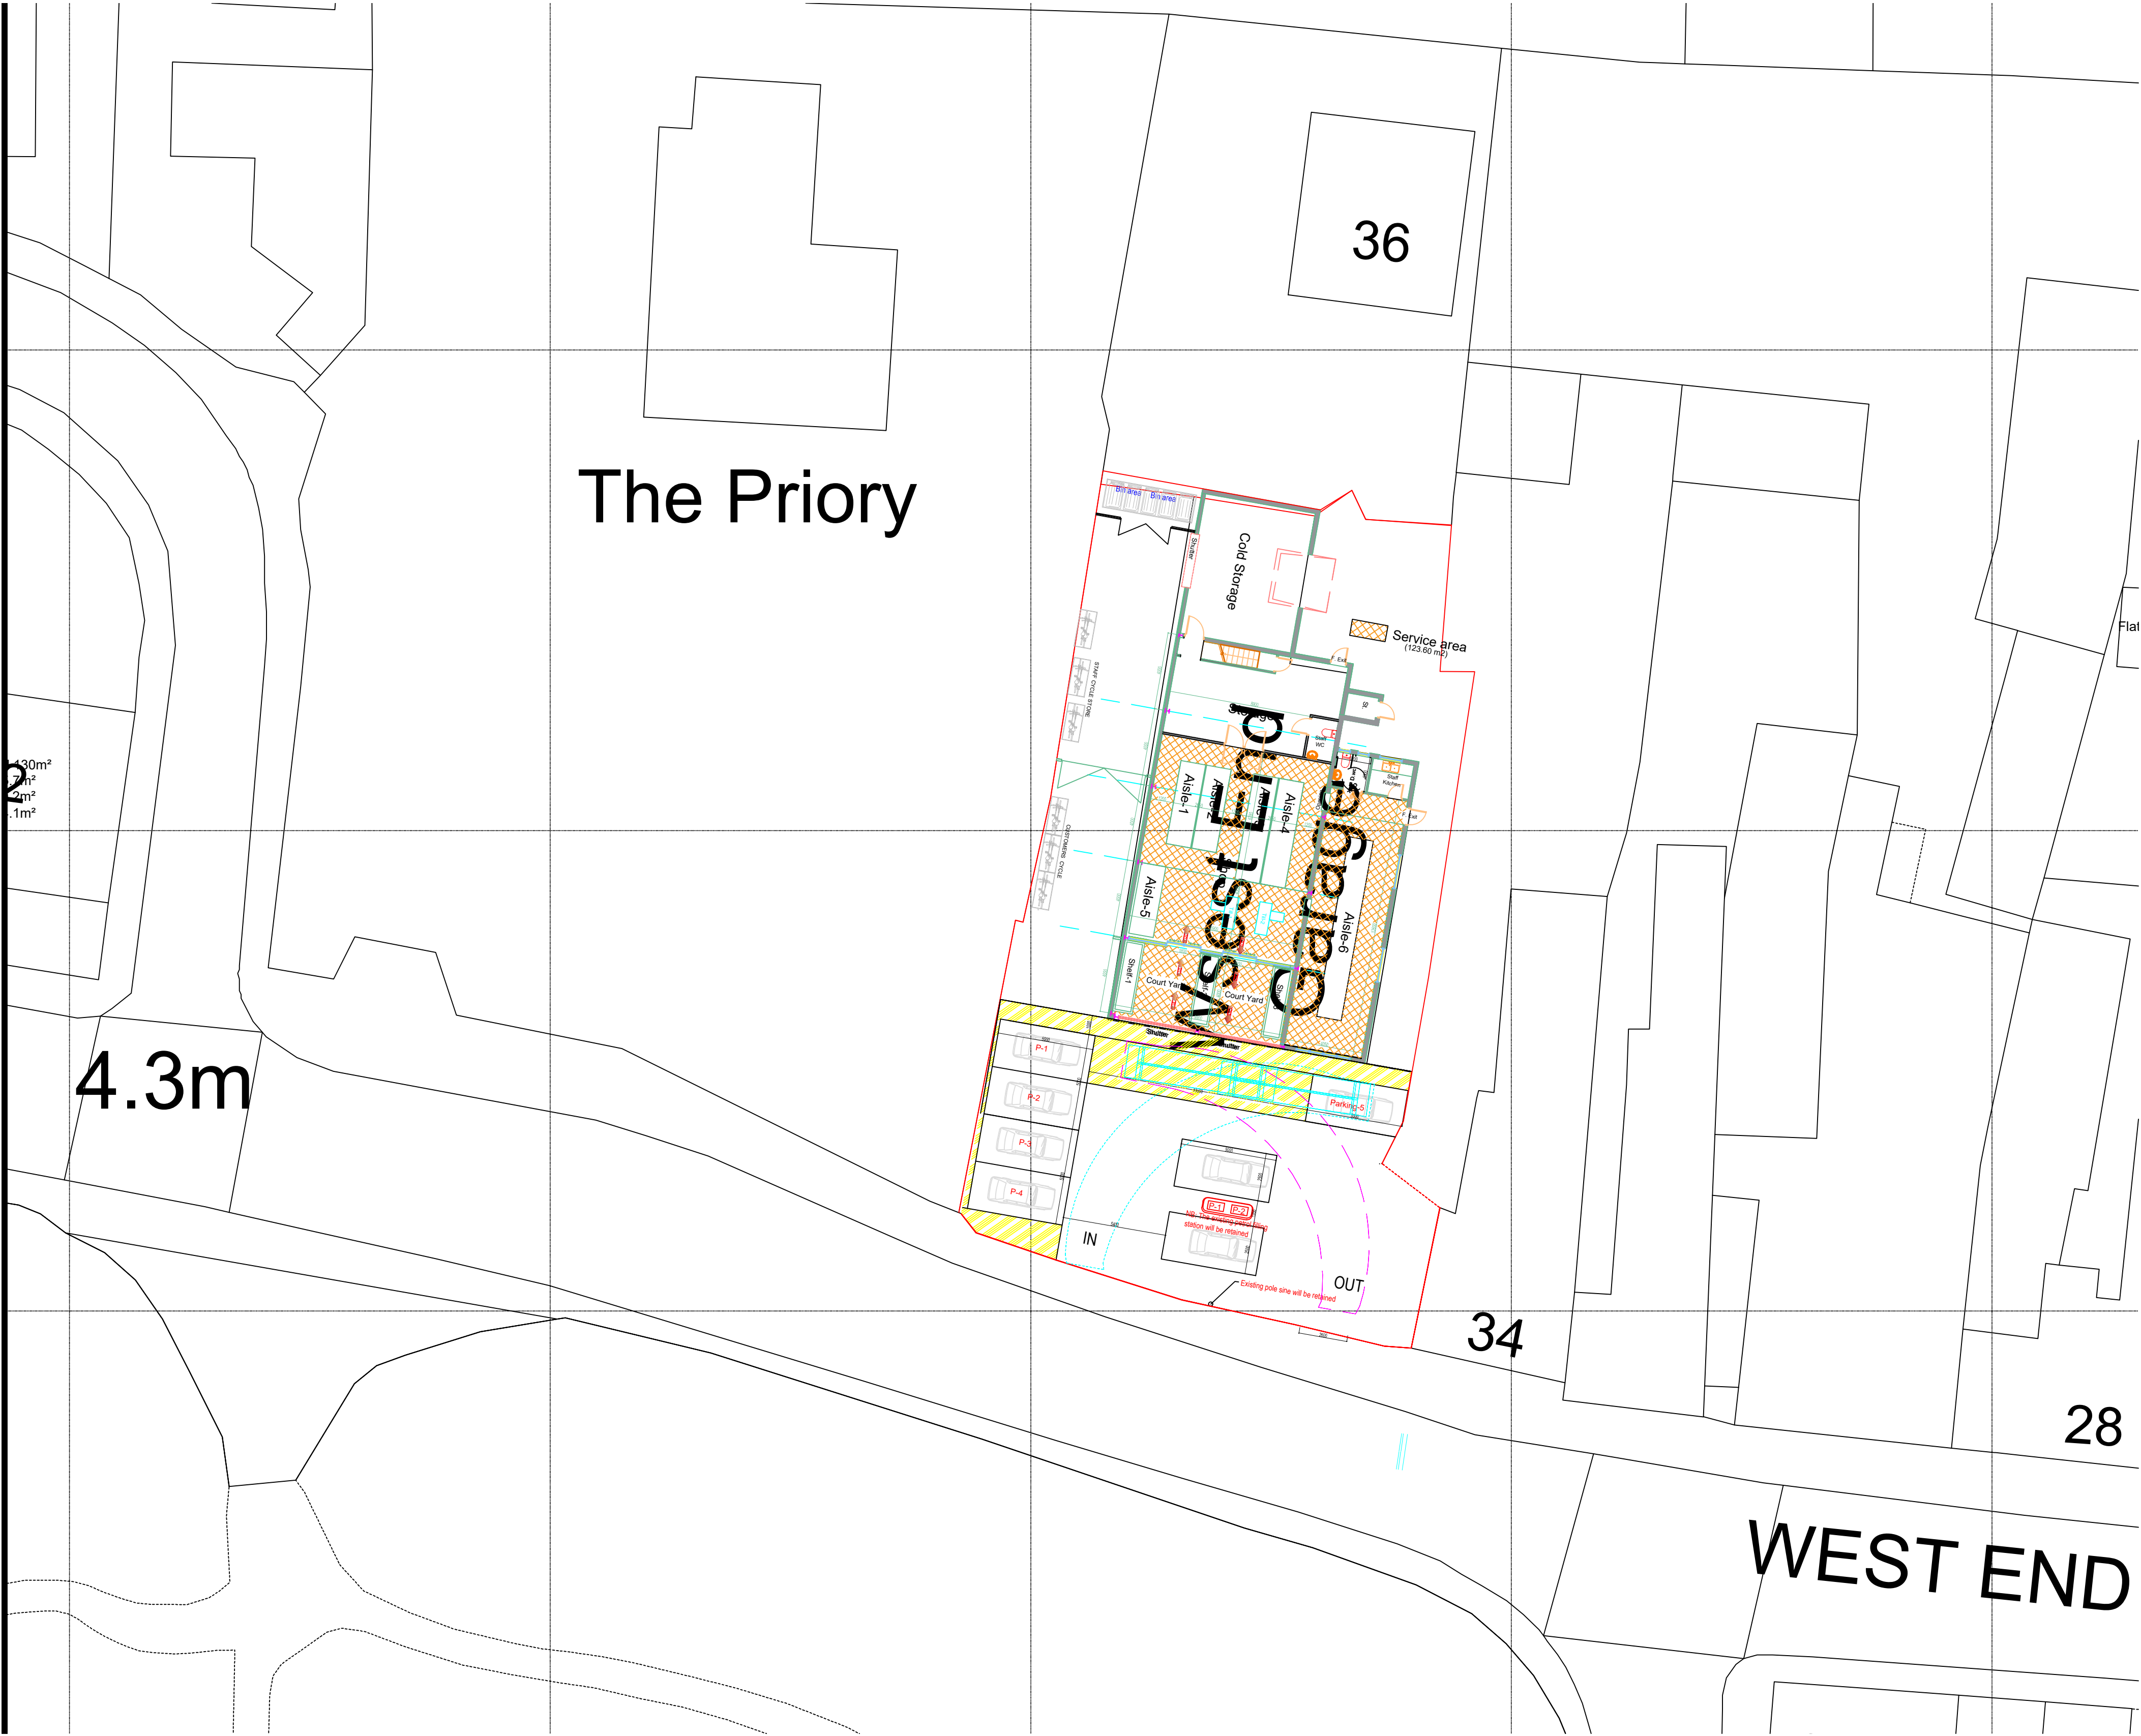

LOCATION PLAN
SCALE 1:200

PP-2: Delivery Service Plan
PP-3: New parking layout
PP-4: New parking layout- V-3

KAM DESIGN Ltd <i>-Design, Build, -management</i> kam.design.build@gmail.com Tel: 0116 9073941 / 07966232199		DRG: KAM-1120210-4
  affiliate		Scale: 1:100& 1:1250
Projects: 36, West End, Holbeach, Spalding, Lincolnshire, PE12 7HA (West End Garage & petrol Station)		Rev: PP-3 Size: A1
Job title: Change of use from an MOT, garage and petrol filling station facility to a (Class Sui Generis) commercial unit. (retaining the existing petrol filling station)		Date: 22.07.2022
		Drawn by: K.M.