


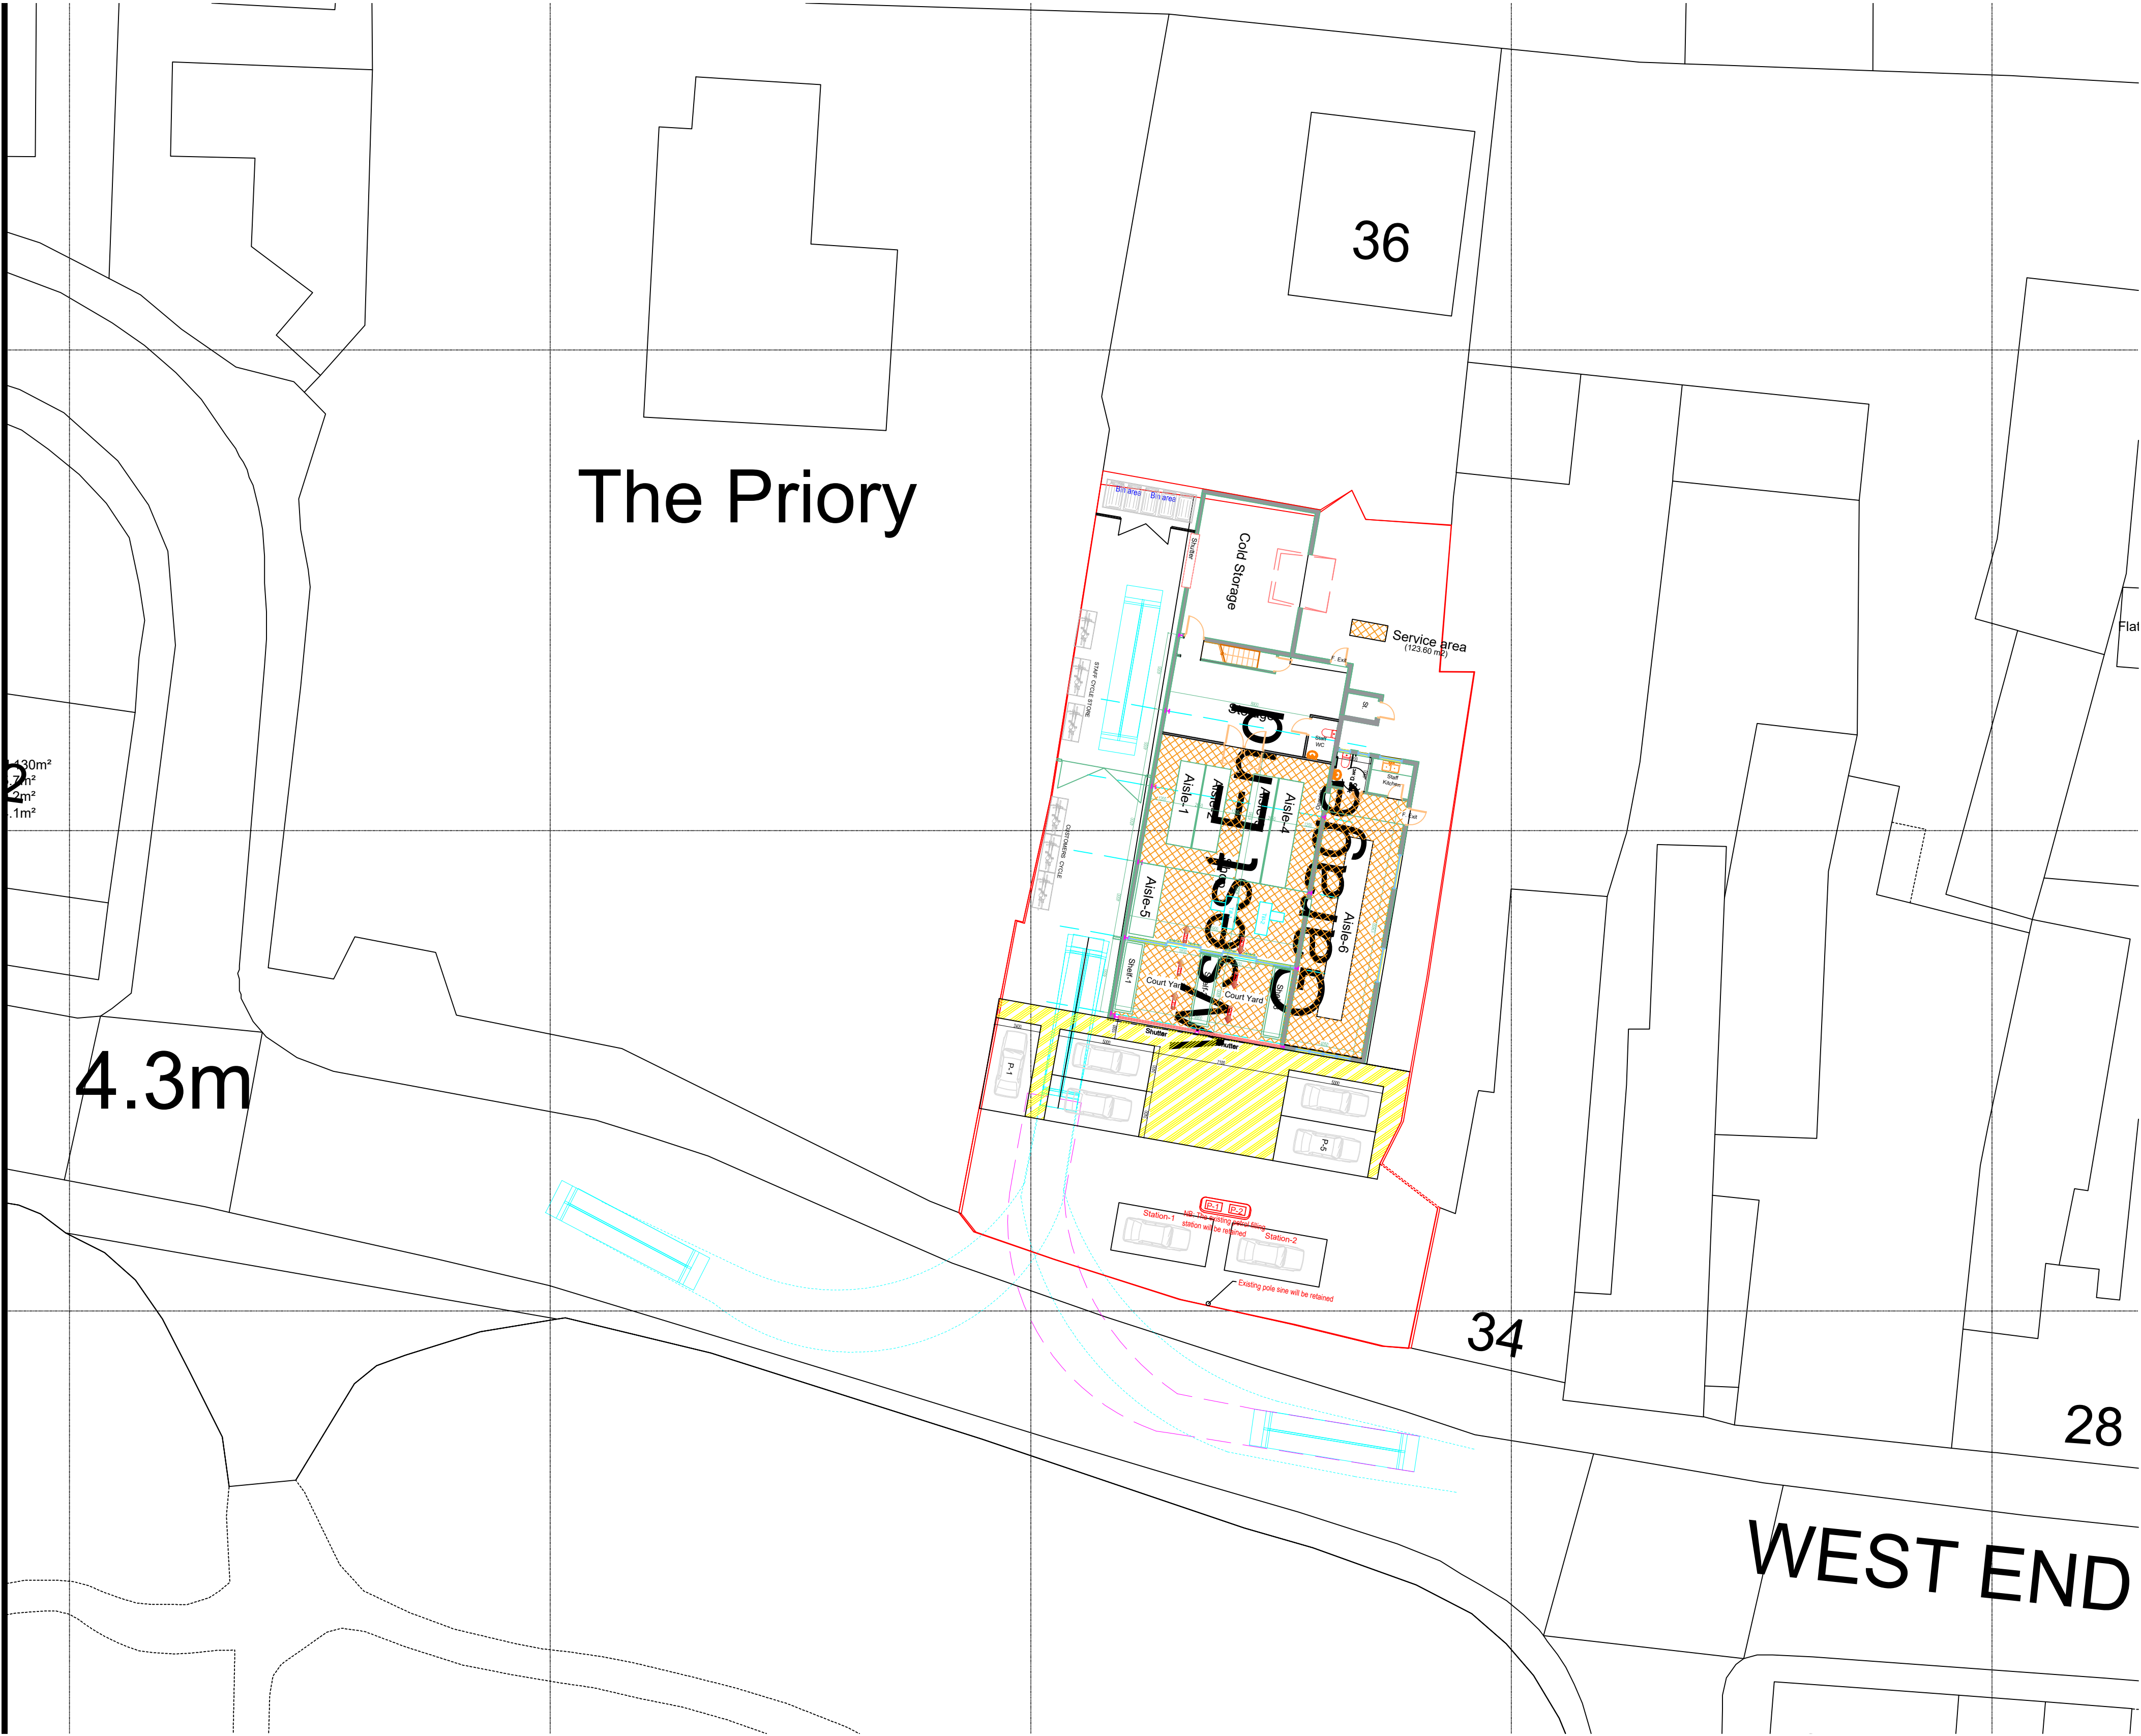

LOCATION PLAN
SCALE 1:200

PP-2: Delivery Service Plan
PP-3: New parking layout

KAM DESIGN Ltd <i>-Design, Build, -management</i> kam.design.build@gmail.com Tel: 0116 3073941 / 07966232199		DRG: KAM-1120210-4 Scale: 1:100& 1:1250 Rev: PP-3 Size: A1 Date: 23.06.2023 Drawn by: K.M.	
  affiliate			
Projects: 36, West End, Holbeach, Spalding, Lincolnshire, PE12 7HA (West End Garage & petrol Station)			
Job title: Change of use from an MOT, garage and petrol filling station facility to a (Class Sui Generis) commercial unit. (retaining the existing petrol filling station)			