
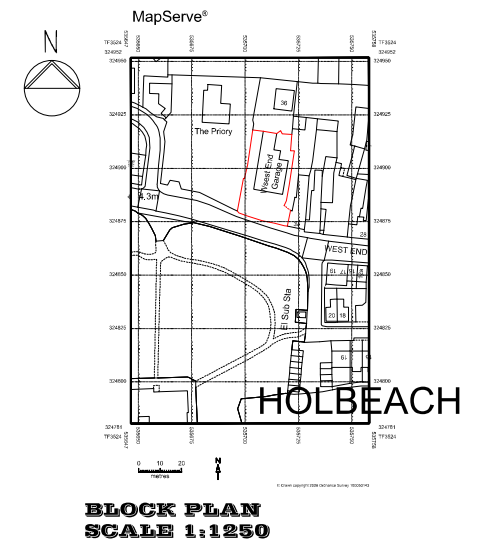
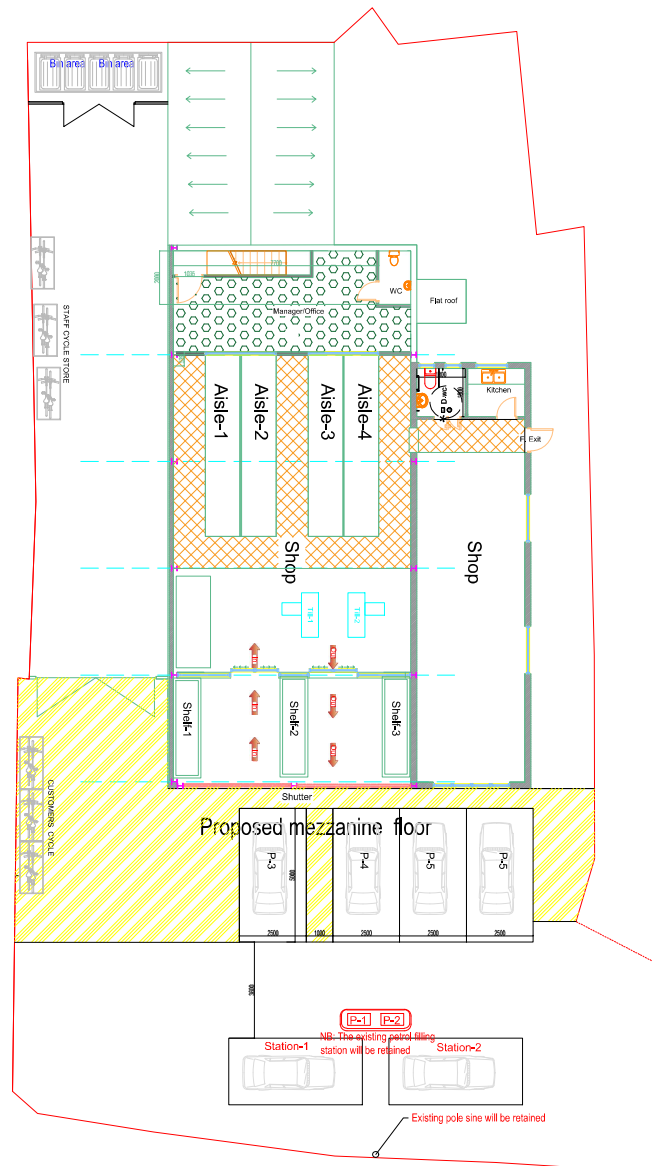


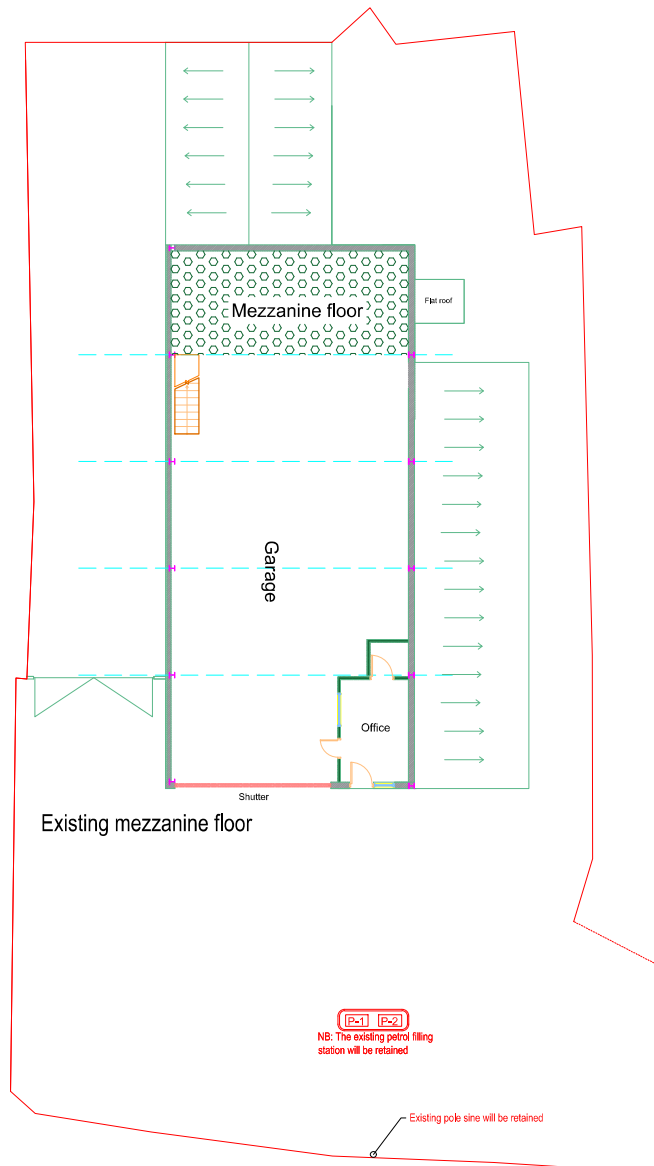

KAM DESIGN Ltd -designs build- www.design-build-kam.com Tel: 01753 800001 / 01753 800002		DRG: KAM-1-2023-01-01 Scale: 1:1250 1:1250 Date: 01.12.23 Rev: 01.12.23
LABC affiliated	Project: 36, West End, Holbeach, Spalding. Unconstrained, PE12 7PA, West End Garage (petrol station). Job title: Change of use from an MOT, garage and petrol filling station facility to a (Class Sui Generis) commercial unit, (retaining the existing petrol filling station)	Date: 01.12.23 Rev: 01.12.23