



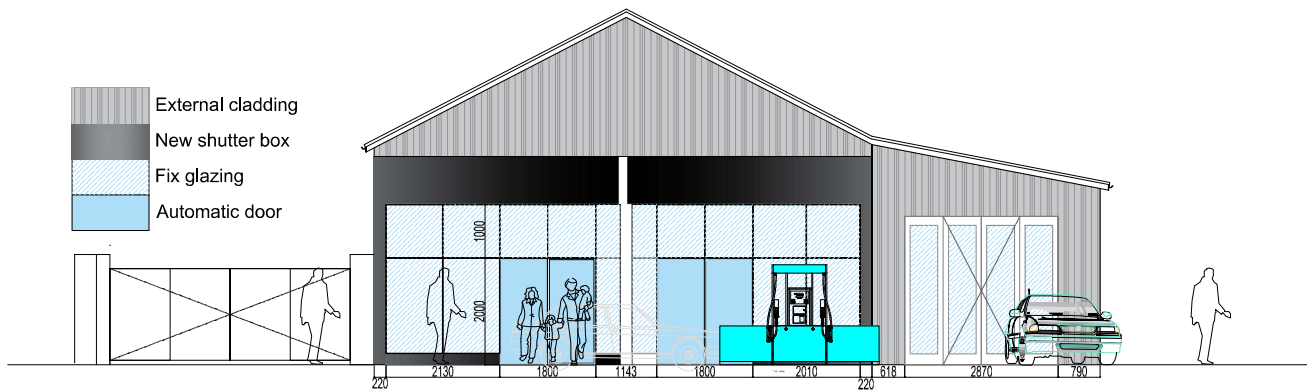


Proposed front elevation

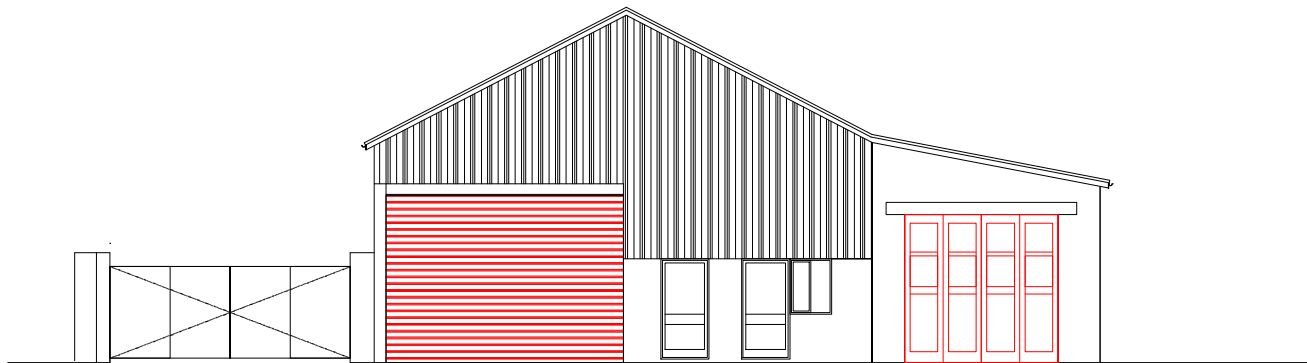

Existing front elevation



MapServe®

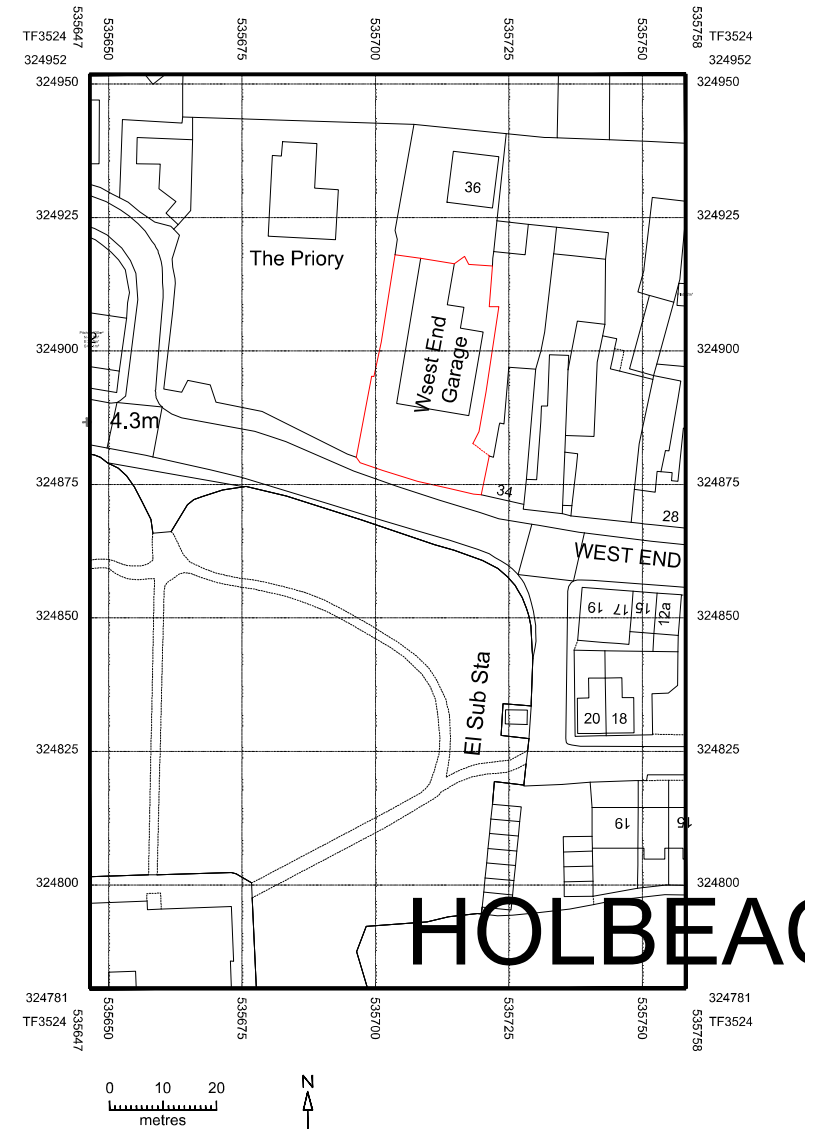

LOCATION PLAN
SCALE 1:500

© Crown copyright 2020 Ordnance Survey 100053143

KAM DESIGN Ltd Architects, Planners, Engineers kamdesign@btinternet.com Tel: 01753 870001 / 01753 870002		DRG: KAM-1-000000-0 Scale: 1:500 & 1:1000 Date: 24.02.2020 Status: Approved
LABC Local Authority Building Control Building Control Officer	Affiliates Approved by:	Project: 36, West End, Holbeach, Spalding, Lincolnshire, PE12 7PA (West End Garage petrol station) Job title: Change of use from an MOT, garage and petrol filling station facility to a (Class Sui Generis) commercial unit, (retaining the existing petrol filling station)