



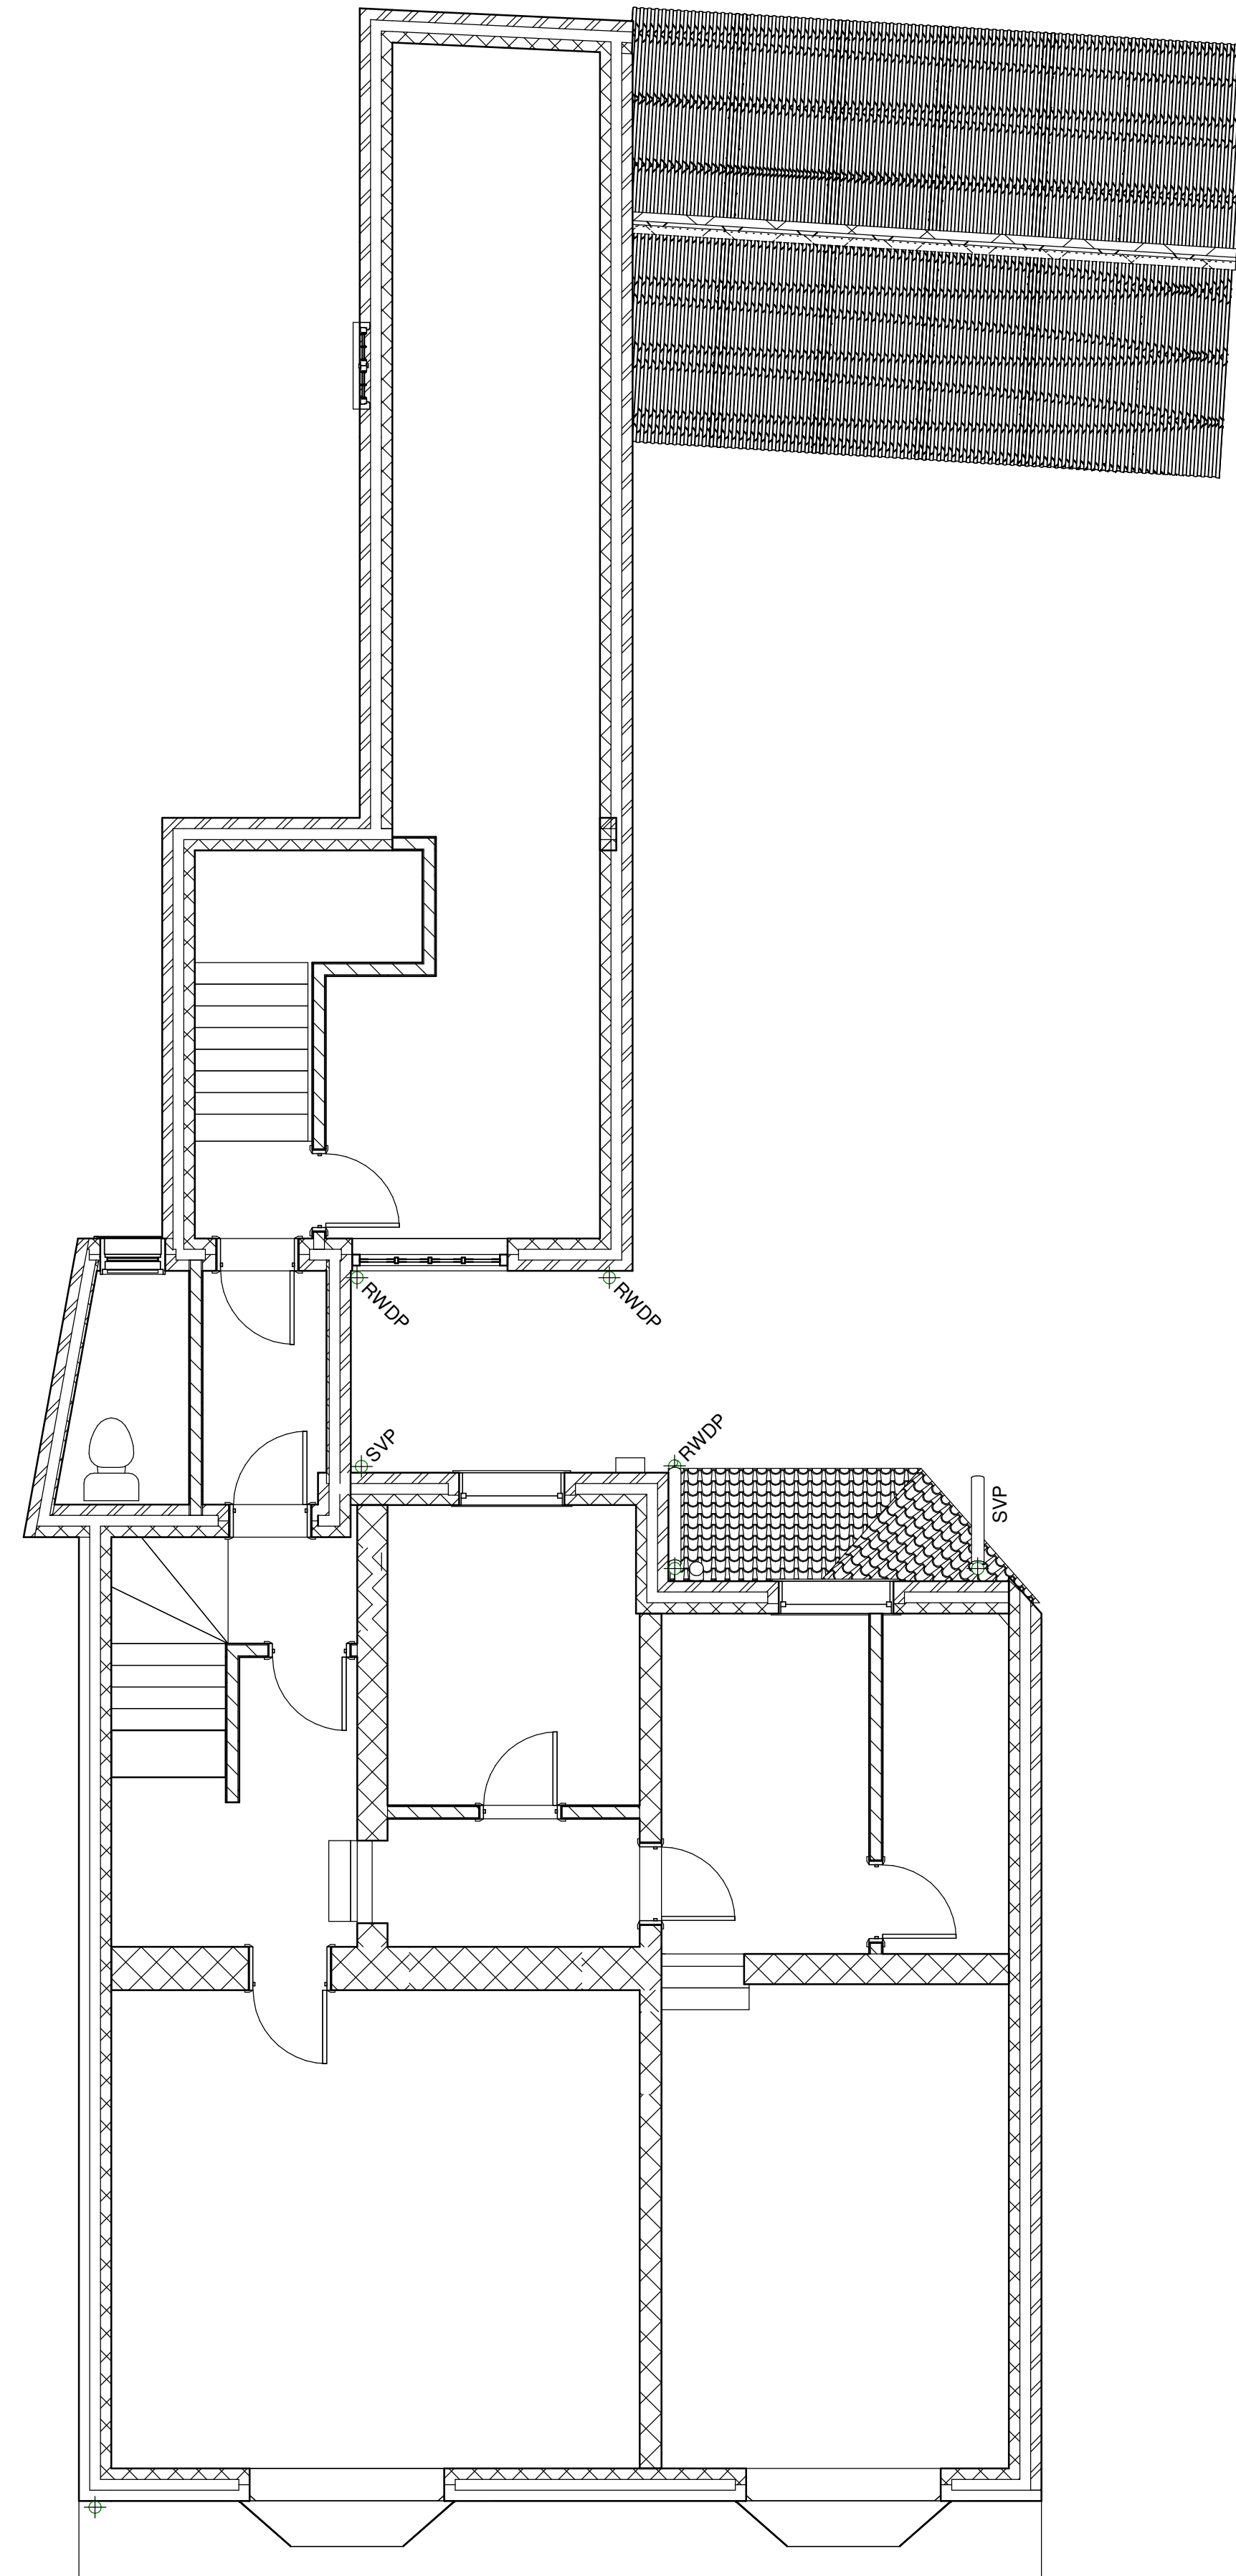


EXISTING FIRST FLOOR

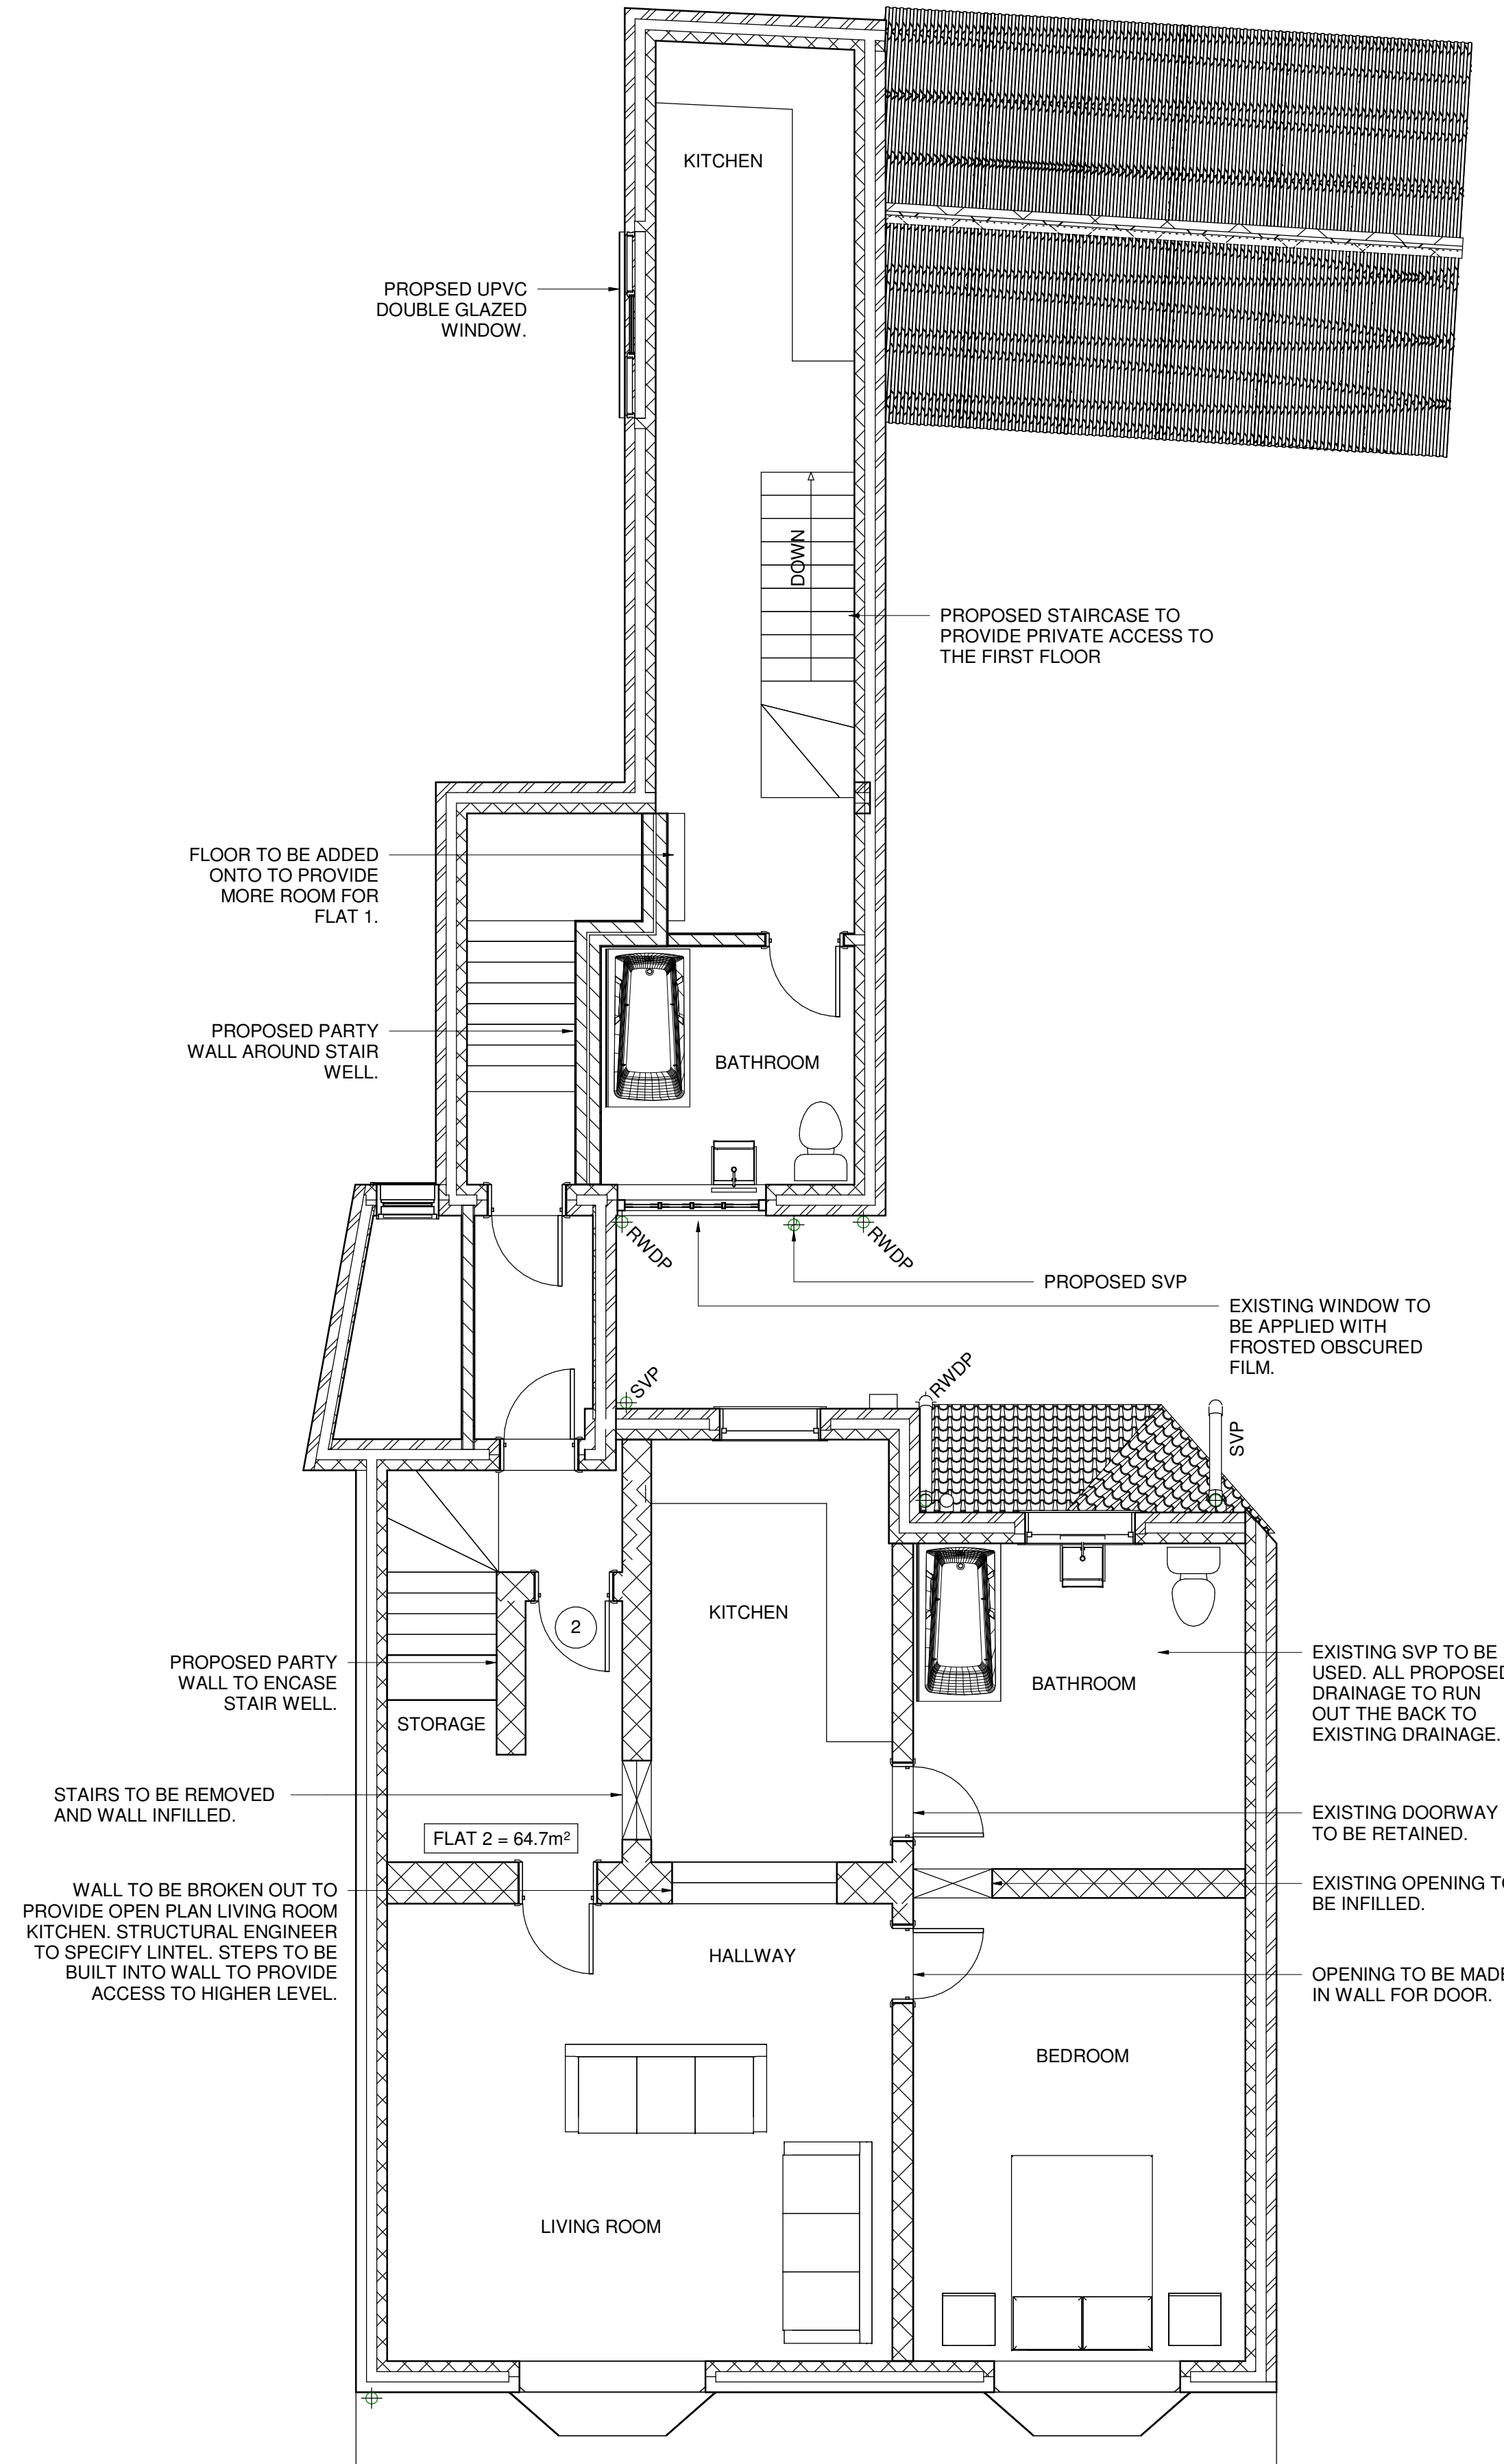

PROPOSED FIRST FLOOR

SCALE: 1 : 50

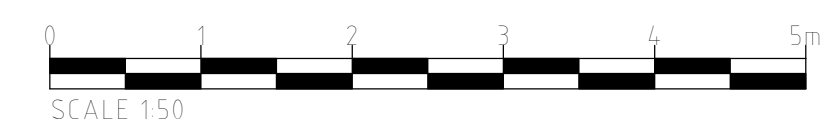

PROJECT

9 High Street,
Holbeach,
Lincolnshire
PE12 7DU

NOTES

1. DO NOT SCALE THIS DRAWING. IF IN DOUBT ASK.
2. THIS DRAWING IS TO BE READ IN CONJUNCTION WITH ALL DRAWINGS AND SPECIFICATIONS.
3. ALL DIMENSIONS IN MILLIMETRES UNLESS NOTED OTHERWISE. ALL LEVELS IN METRES UNLESS NOTED OTHERWISE.
4. ALL DETAILS AND DIMENSIONS ARE TO BE CONFIRMED ON SITE PRIOR TO WORK COMMENCING OR ORDERING OF MATERIALS.
5. ANY DISCREPANCIES NOTED ON SITE ARE TO BE REPORTED TO THE ENGINEER IMMEDIATELY.
6. ALL DRAINAGE TO BE CONFIRMED ON SITE PRIOR TO THE COMMENCEMENT OF CONSTRUCTION.

THIS DRAWING IS FOR PRELIMINARY
PURPOSES ONLY AND IS SUBJECT TO
AMENDMENT DURING DESIGN DEVELOPMENT.
UNDER NO CIRCUMSTANCES MUST THIS
DRAWING BE USED FOR CONSTRUCTION
PURPOSES.

ISSUE/REVISION

I/R	DATE	DESCRIPTION

KEY PLAN

SHEET TITLE

EXISTING AND PROPOSED FIRST FLOOR

SHEET NUMBER

HOLB-ZZ-DR-AR-0002