
MEMTECH PERISCOPIC VENT DETAIL

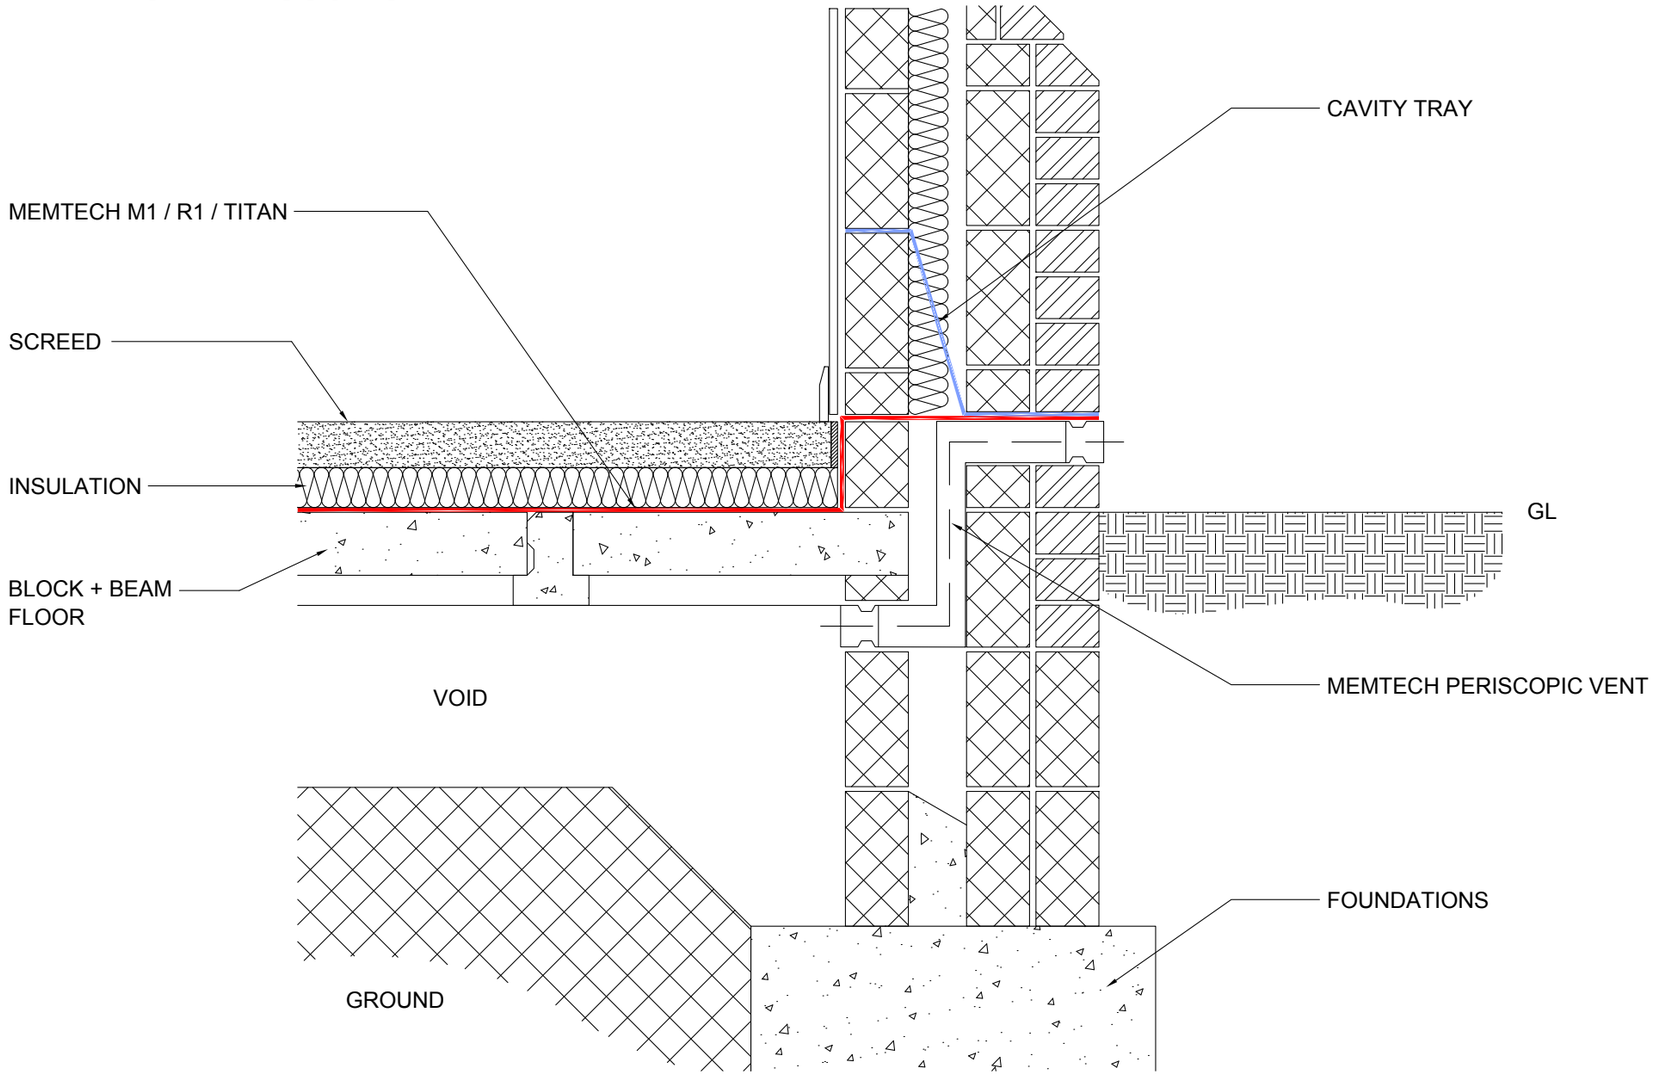

MEMTECH MEMBRANES

DRAWING No: DGS-333-1

DRAWING TITLE: MEMTECH - PERISCOPIC VENT DETAIL

DELTA HOUSE, MERLIN WAY, NORTH WEALD, EPPING, ESSEX CM16 6HR

TEL: 01992 523523 FAX: 01992 523250

DRAWING NOTES: Memtech Titan provides both a waterproof membrane and Hydrocarbon and VOC barrier in accordance with BS 8102 (2009) and BS 8485: 2015

OFFICE USE:

REVISION No: 1

REVISION DATE: April 2018

Drawn By:

Checked By:

Scale:

System Files: PDF / DWG

DRAWING NOTE: This drawing is for illustrative purposes only. Drawing not to scale.

PROJECT / COMMENTS:

This drawing is the property of Delta Membrane Systems Ltd and must not be loaned or copied without prior written consent