


28 AUG 1968

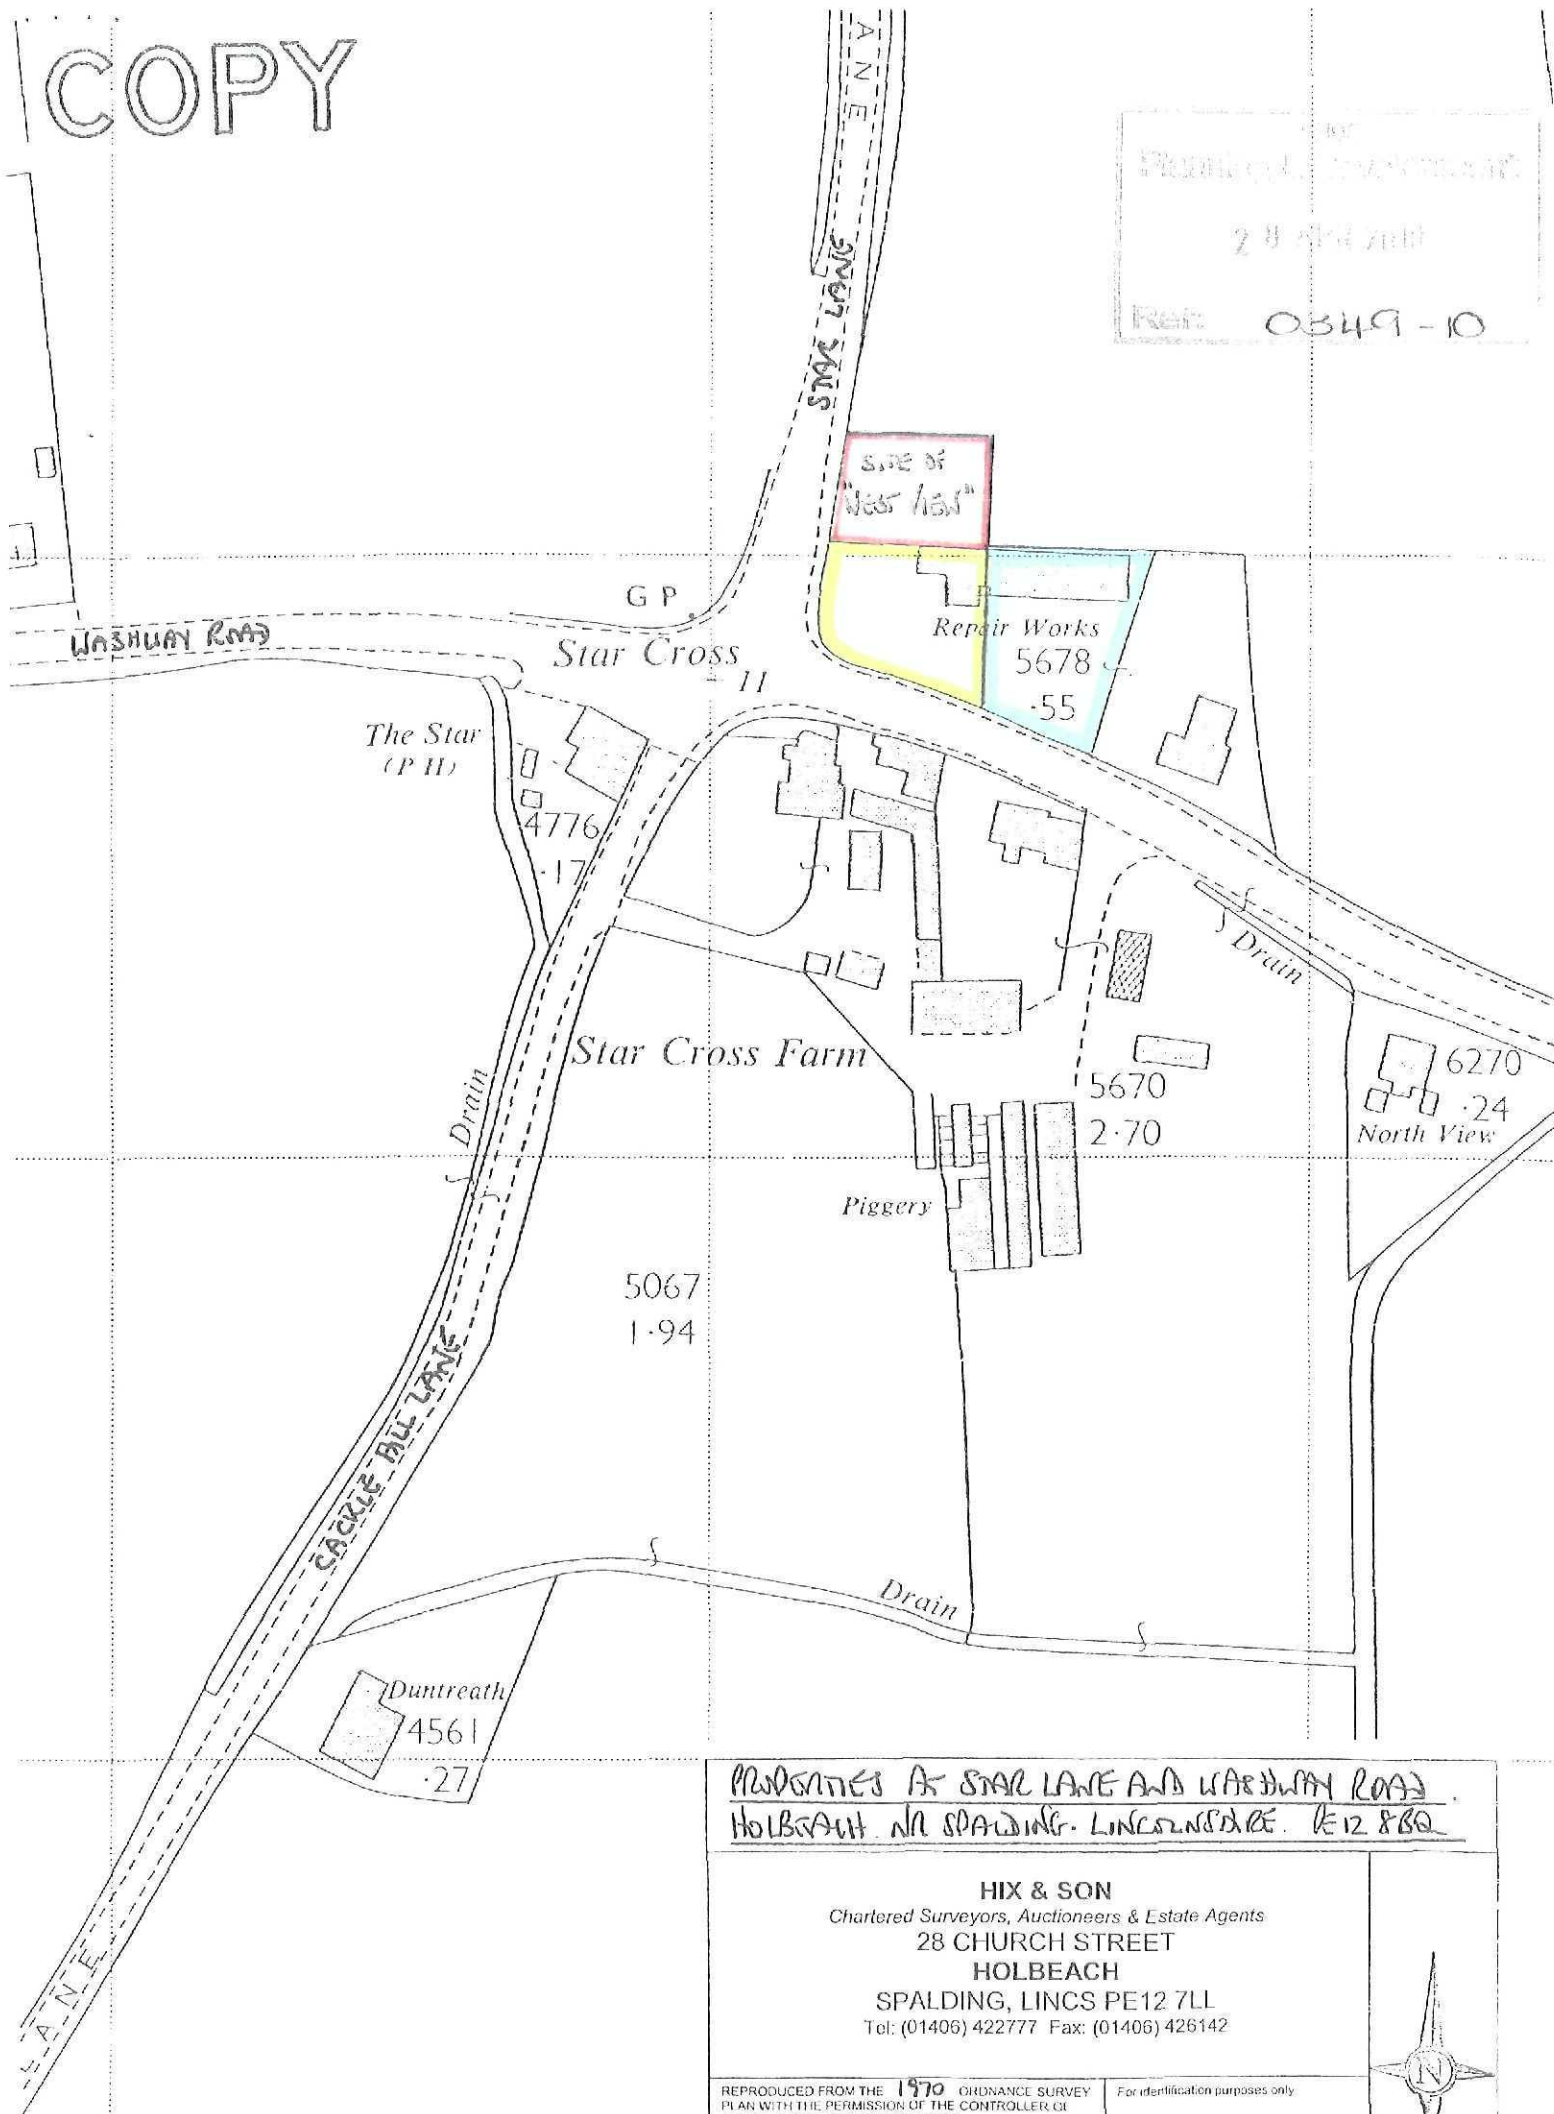

PROPERTIES AT STAR LANE AND WABURN ROAD
HOLBACH NA SPADWING, LINCOLNSHIRE. KE12 8BQ

HIX & SON
Chartered Surveyors, Auctioneers & Estate Agents
28 CHURCH STREET
HOLBEACH
SPALDING, Lincs PE12 7LL
Tel: (01406) 422777 Fax: (01406) 426142

REPRODUCED FROM THE 1970 ORDNANCE SURVEY
PLAN WITH THE PERMISSION OF THE CONTROLLER OF
HER MAJESTY'S STATIONERY OFFICE
CROWN COPYRIGHT LICENCE No. ES 767360
PLAN NO. TF 3526

For identification purposes only

CS/410/MB/04/10

