


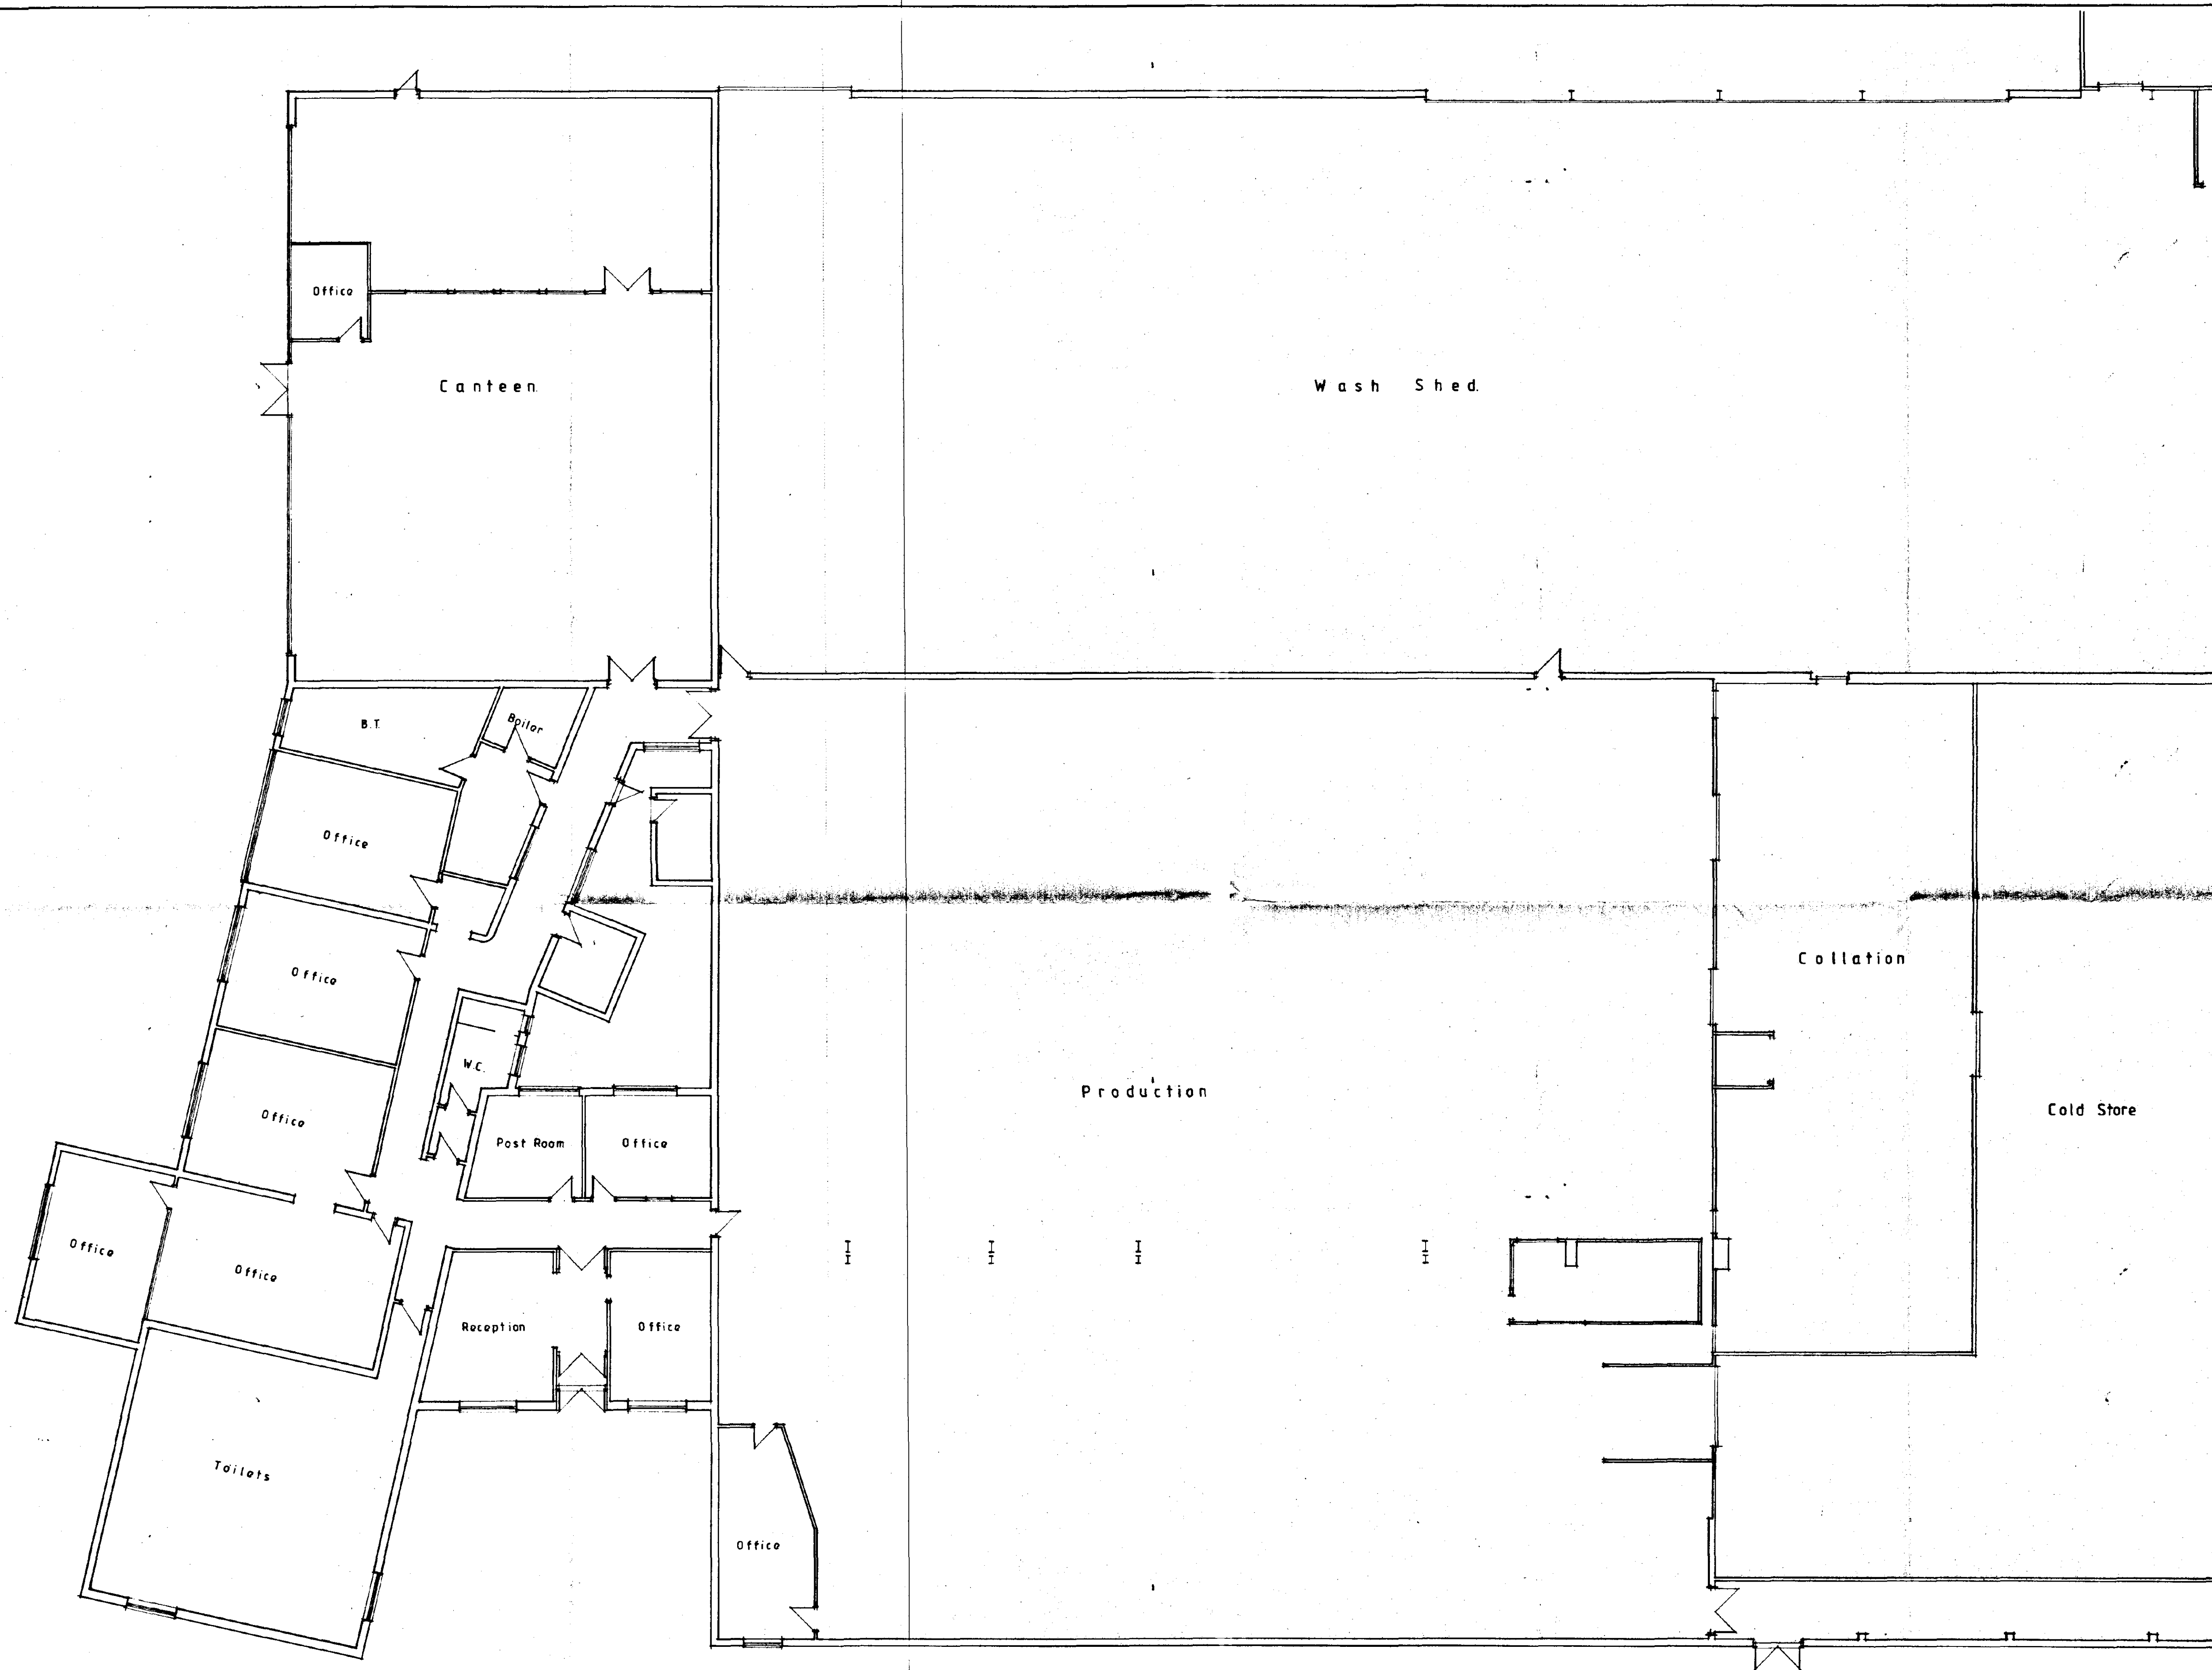

CONTRACTOR TO CHECK ALL DIMENSIONS ON SITE BEFORE WORK COMMENCES COPYRIGHT RESERVED			
revision	date	int.	revision details



Client: TINSLEY FOODS LTD

Project: ALTERATIONS TO OFFICES


DETERMINED
PLAN

PLAN EXISTING

JOHN HOLLAND DC
HOUSING & PLANNING
19 APR 1996
Ref: 0351/96

Scale: 1:100
Date: FEB '96

Drawing No: 95049
Drawn: [Signature]

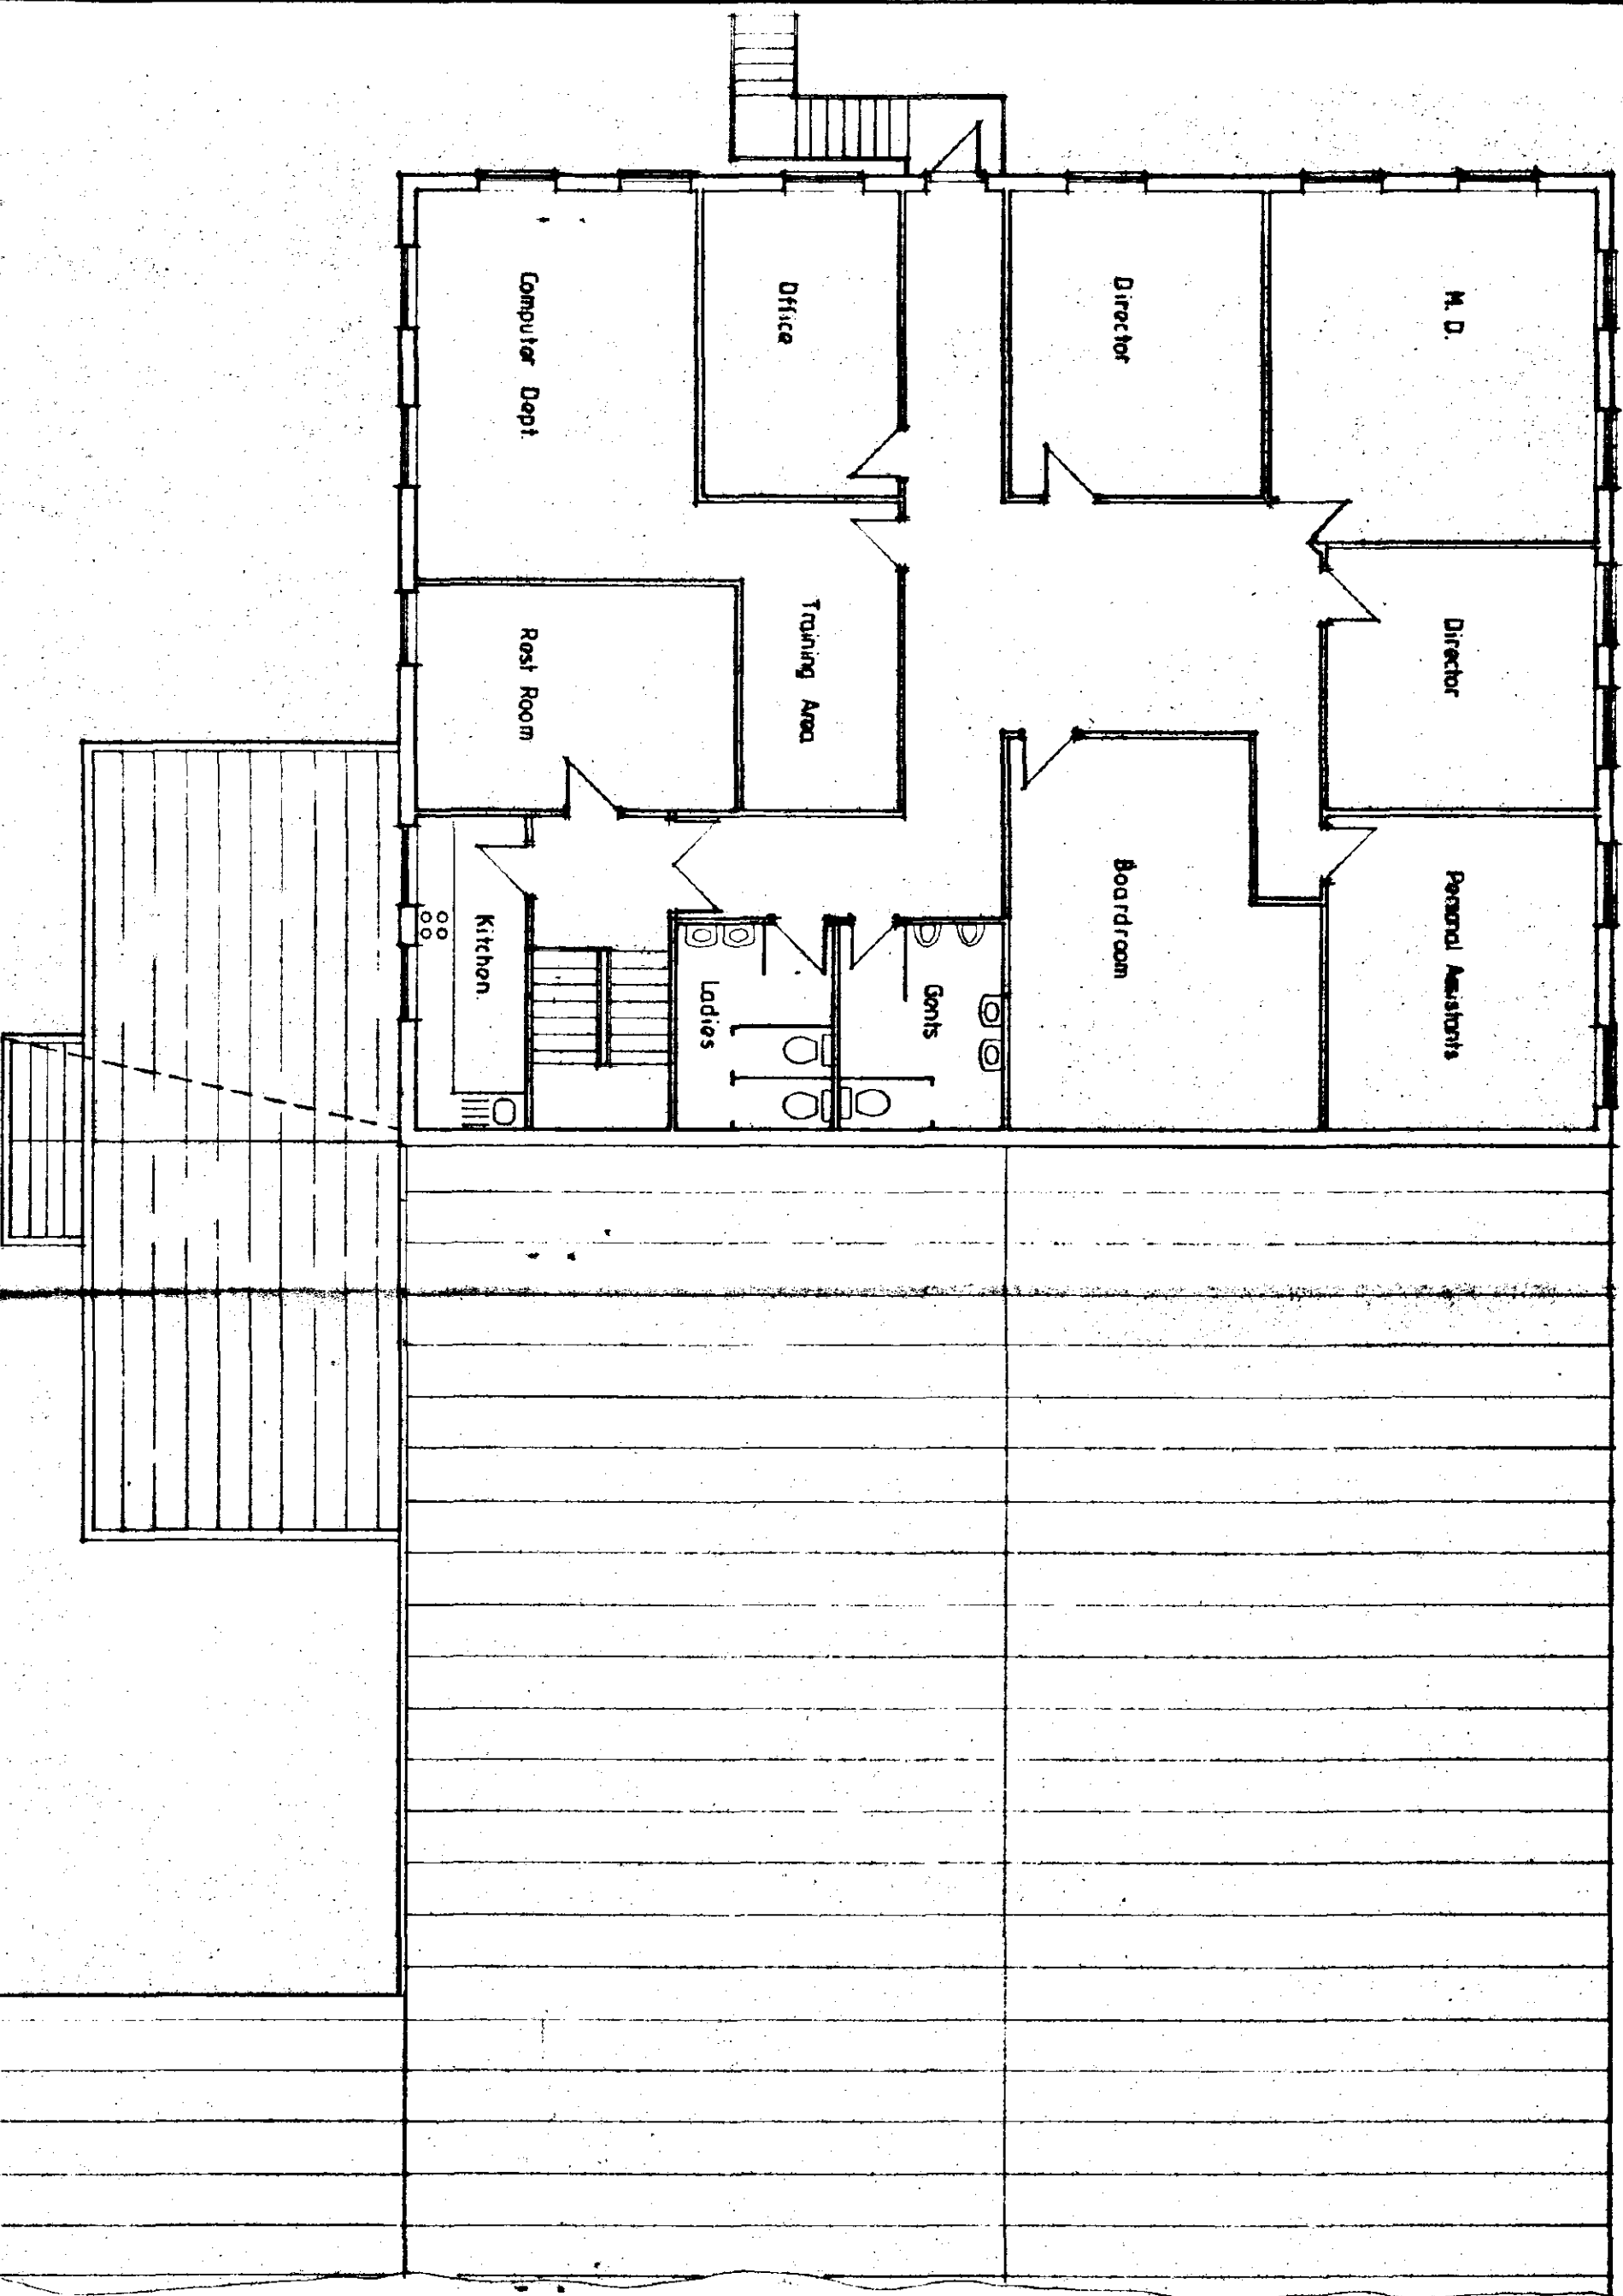

SOUTH HOLLAND DC
HOUSING & PLANNING
19 APR 1996
Box 0357/96



COOPER ARCHITECTURAL DESIGN


Client: TINSLEY FOODS LTD

Project: EXTENSION TO OFFICES,
SLUICE ROAD
HOLBEACH ST MARKS
Lincs.

Drawing: FIRST FLOOR

Scale: 1:100
Drawing No: 950149-2
Date: MARCH 96
Drawn: [Signature]

DETERMINED
PLAN

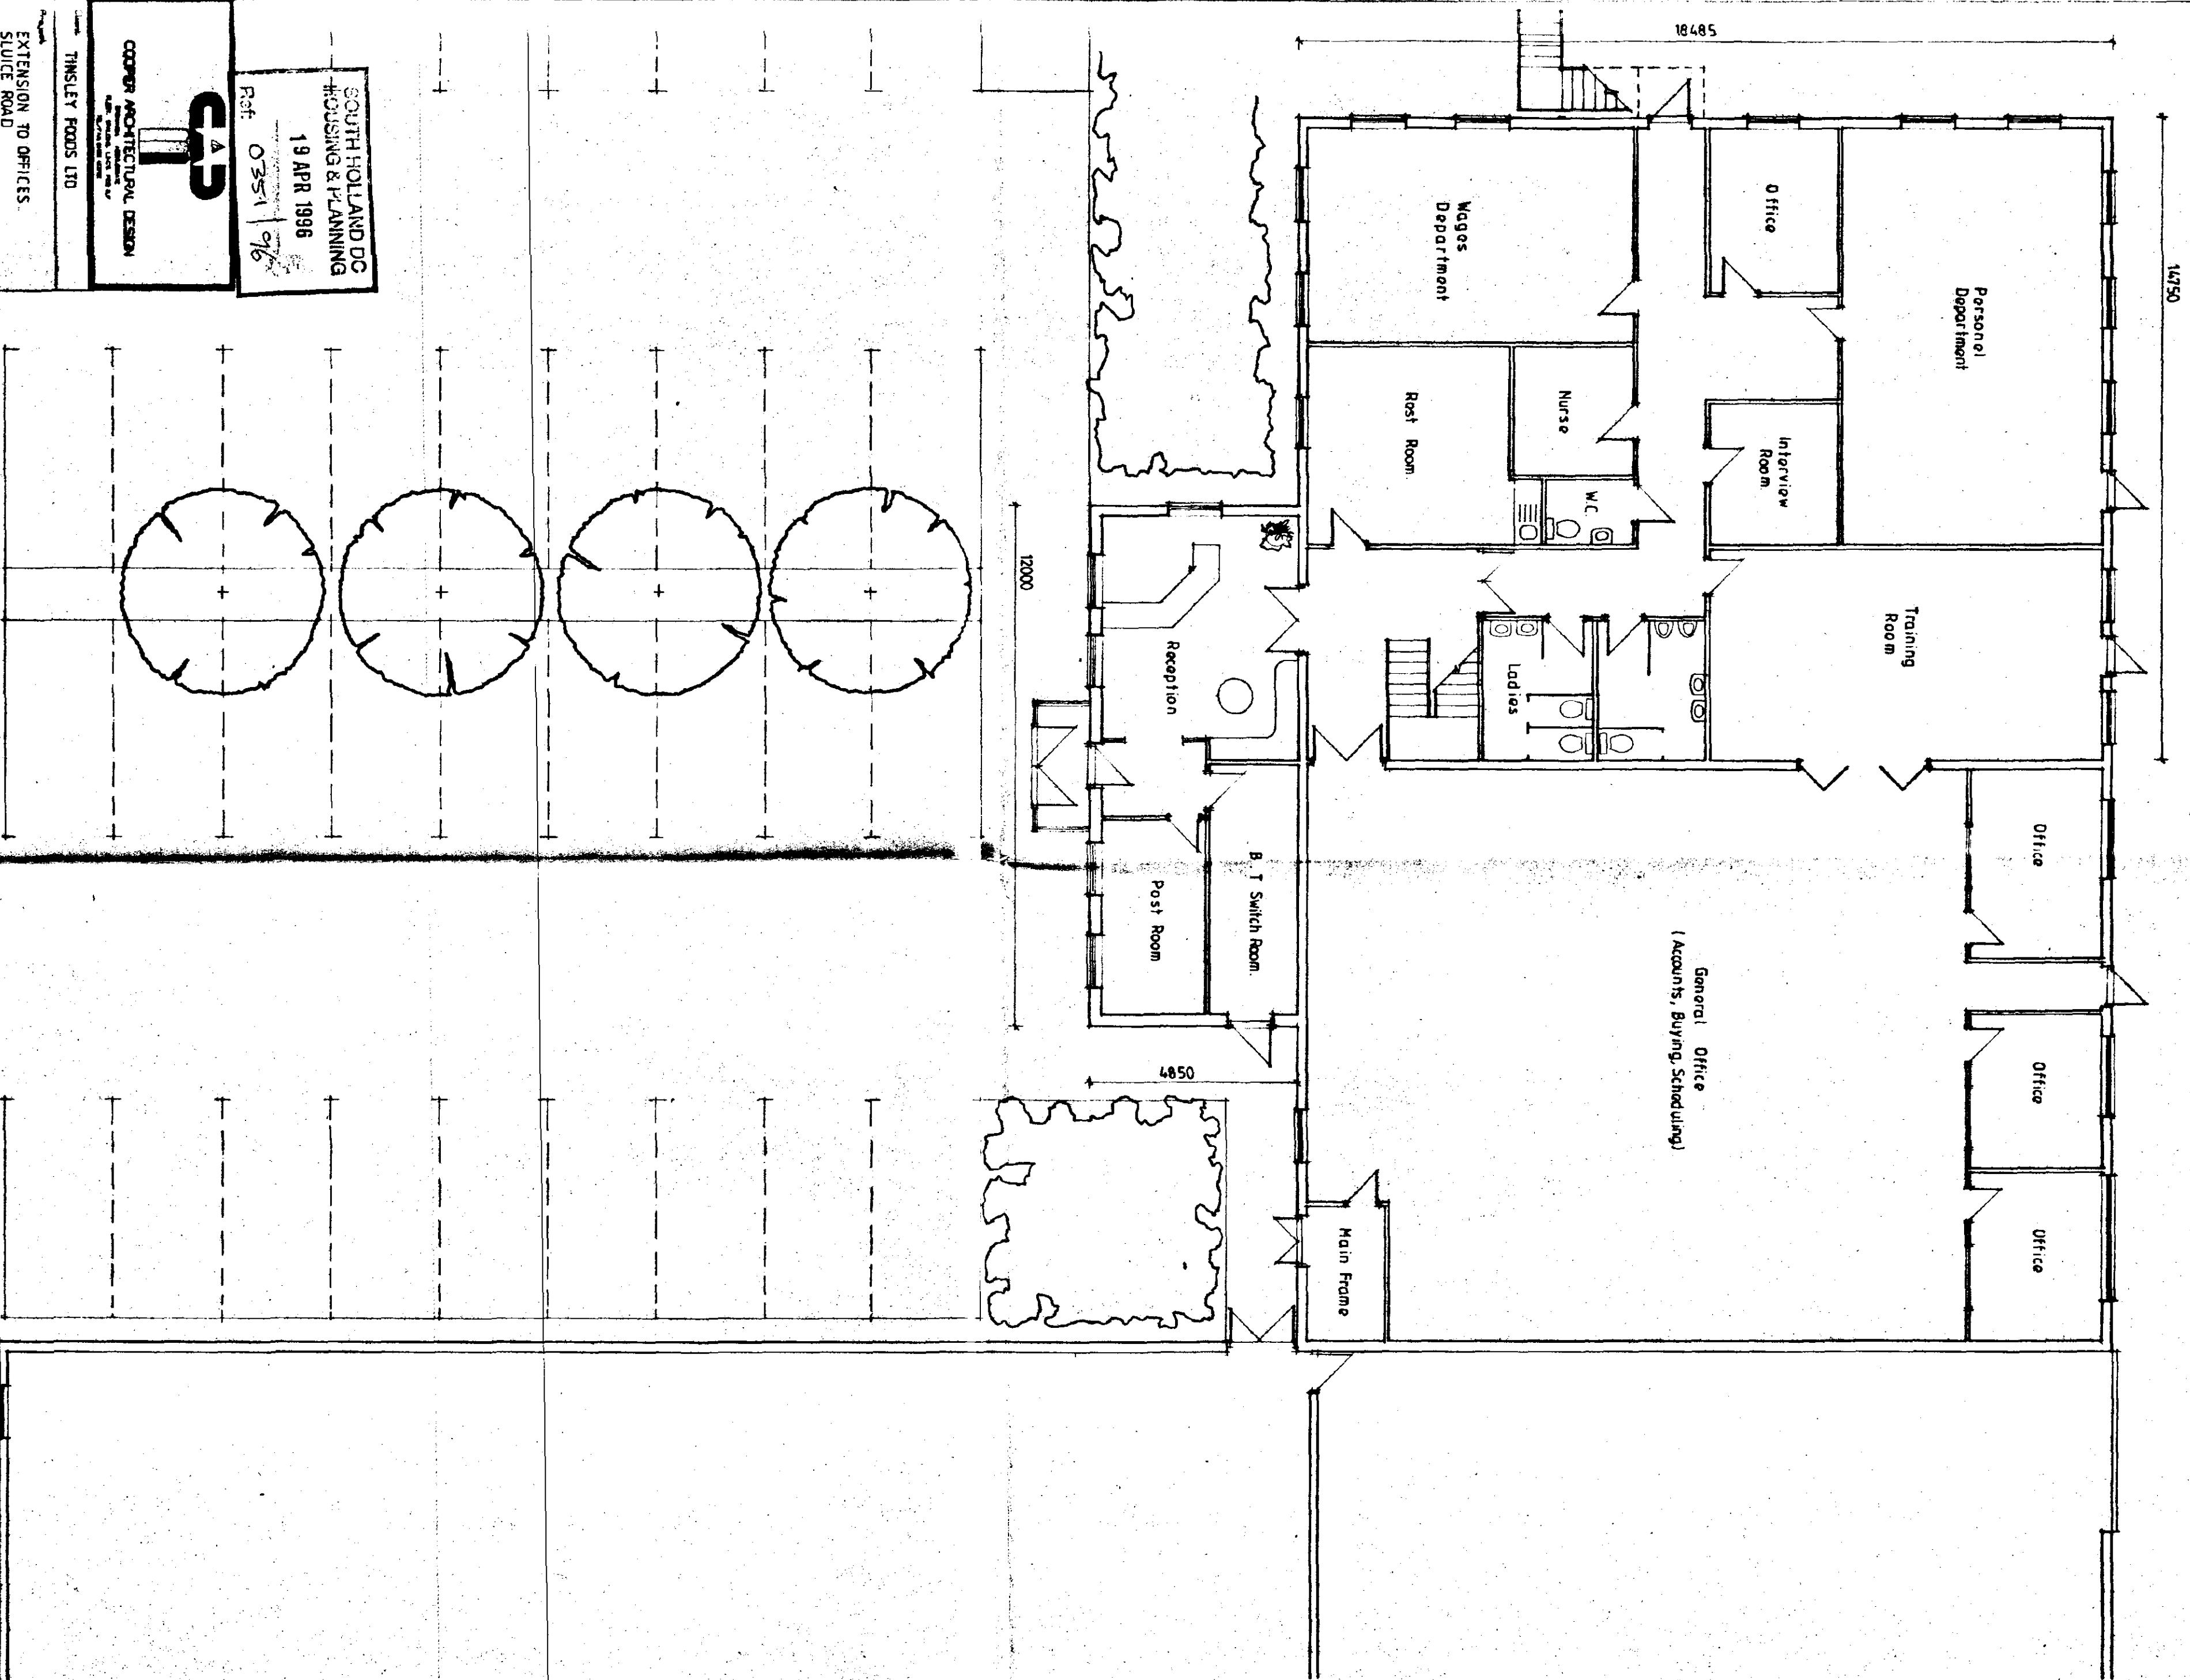

SOUTH HOLLAND DC
HOUSING & PLANNING

19 APR 1986

Ref: 0351 9/6



COOPER ARCHITECTURAL DESIGN

TINSLEY FOODS LTD

EXTENSION TO OFFICES
SLUICE ROAD
HOLBEACH ST MARKS
Lincs.

GROUND FLOOR

Scale: 1:100
Drawing No: 95049/1
Date: MARCH 86

DETERMINED
PLAN

INFO PURPOSES ONLY

ORDNANCE SURVEY

TF 3432-3532

PARTS OF HOLLAND ADMIN CO

LINCOLNSHIRE

HEIK

