



LANDSCAPING, FENCING & TREE PLANTING SCHEME.

A - MIXED HEDGE

- (a) Hawthorn (*Crataegus Monogyna*)
- (b) Beech (*Fagus Sylvatica*)
- (c) Blackthorn (*Prunus Spinosus*)
- (d) Buckthorn (*Rhamnus Cathartica*)


B - 2 Metre high vertical galvanised steel security fencing & gates.

C - Existing derelict glasshouses to be removed.

All planting to be in accordance with BS 4423:1989 and amendment No. 1 (1991)

All trees to be planted with minimum 0.6m plastic mulch mat and to be staked, tied and tubed.

1/3 to 1/2 bag of peat free tree and shrub planting compost to be incorporated into backfill for each tree hole.

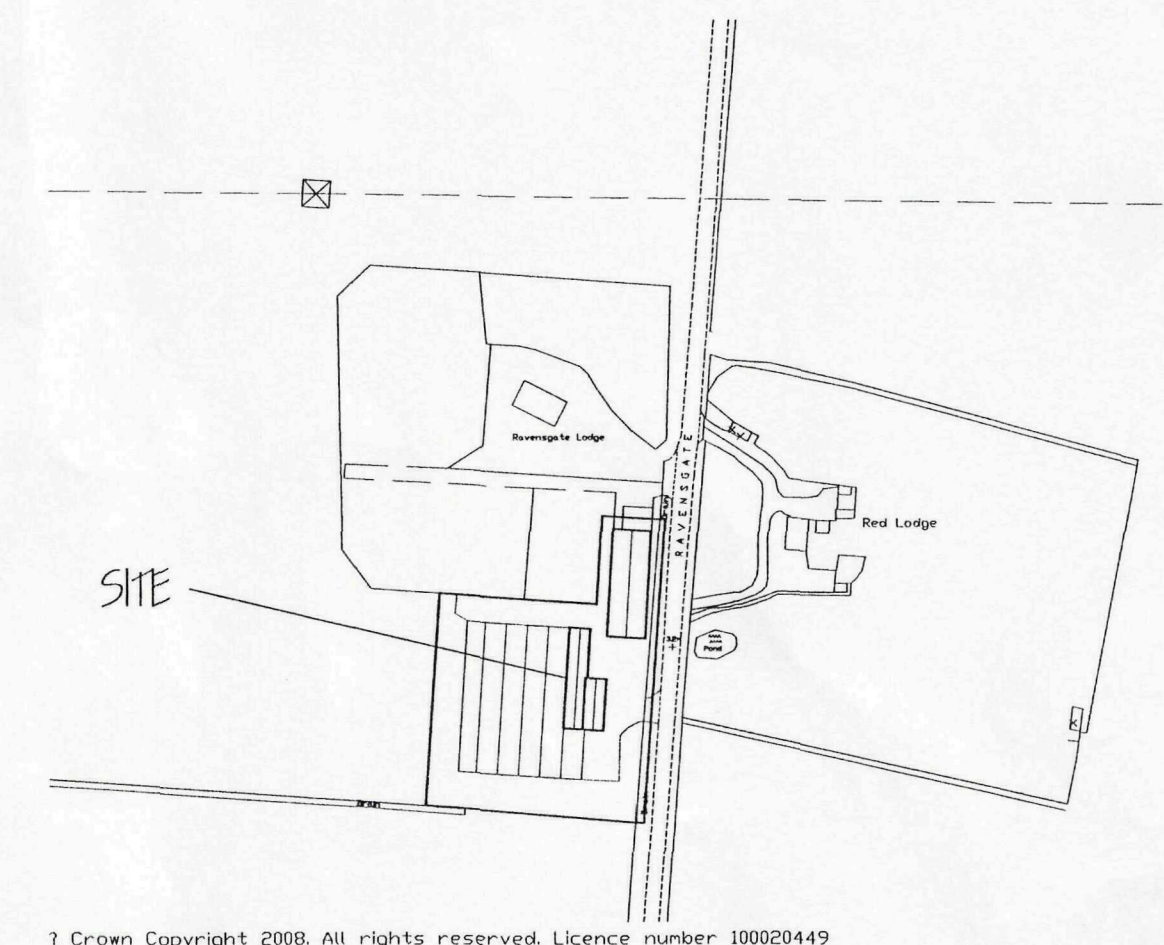

© Crown Copyright 2008. All rights reserved. Licence number 100020449

ref.	revision	date

G. R. MERCHANT LTD.
I.ENG AMICE FIWO
**ARCHITECTURAL, STRUCTURAL
AND LAND DRAINAGE
CONSULTANTS**
4 Wrights Mews
12A Park Road, Holbeach,
Spalding, Lincs. PE12 7EE
Tel: 01408 490800
Fax: 01408 425744
E-Mail: gr.merchant@btconnect.com

Project
CHANGE OF USE & SECURITY FENCING,
RAVENS GATE NURSERY,
RAVENS GATE, HOLBEACH ST. JOHNS,
SPALDING, LINC'S. PE12 8RD.

Client
ALPHA MATERIALS HANDLING.

Drawing
SITE & LOCATION PLAN
- PROPOSED.

Job Ref.
1812-08.



Date
MAY '09.

Scales
AS INDICATED.

DO NOT SCALE FROM THIS DRAWING
This drawing is copyright and may not be altered, copied, photographed or used for any other purpose other than that for which it is issued. The Contractor is to check all dimensions on site and report any discrepancies to the Architect. All details shown on this drawing including foundations are based on typical site conditions unless stated to the contrary. The responsibility for any design conditions which may be discovered during construction unless reported to the Architect so that design amendments may be considered. Site visit reports are recommended for approval of foundations to establish specific site conditions before foundation work is undertaken. This drawing is limited to the use of a limited number of drawings. The works will not be undertaken or completed until the Client has approved any representation thereof. It is the Client's or their appointed agent's responsibility to check and verify the accuracy of the information and details shown on this drawing and details. Materials shall conform to appropriate British standard specification or BSIA certificate or European code equivalent. The Employer/Client shall ensure that the selected contractor is competent with and capable of measures necessary to achieve compliance with Health and Safety legislation for Building sites and Work places. The Employer/Client is advised that should the works need to comply with the Construction Design and Management Regulations an independent Planning Supervisor will be required. The works shall comprise of all that is shown on the drawing and details, which may not be explicitly shown but may be reasonably inferred as necessary to carry out the works shall be deemed to be included. It is the Client's responsibility to be aware of the Planning and etc. Act 1990, when building in close proximity to adjoining neighbours boundaries.

SHDC
Planning & Development
20 MAY 2009
Ref: 0356/09

**DETERMINED
PLAN**

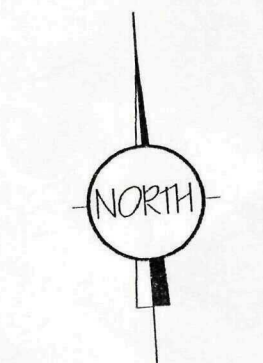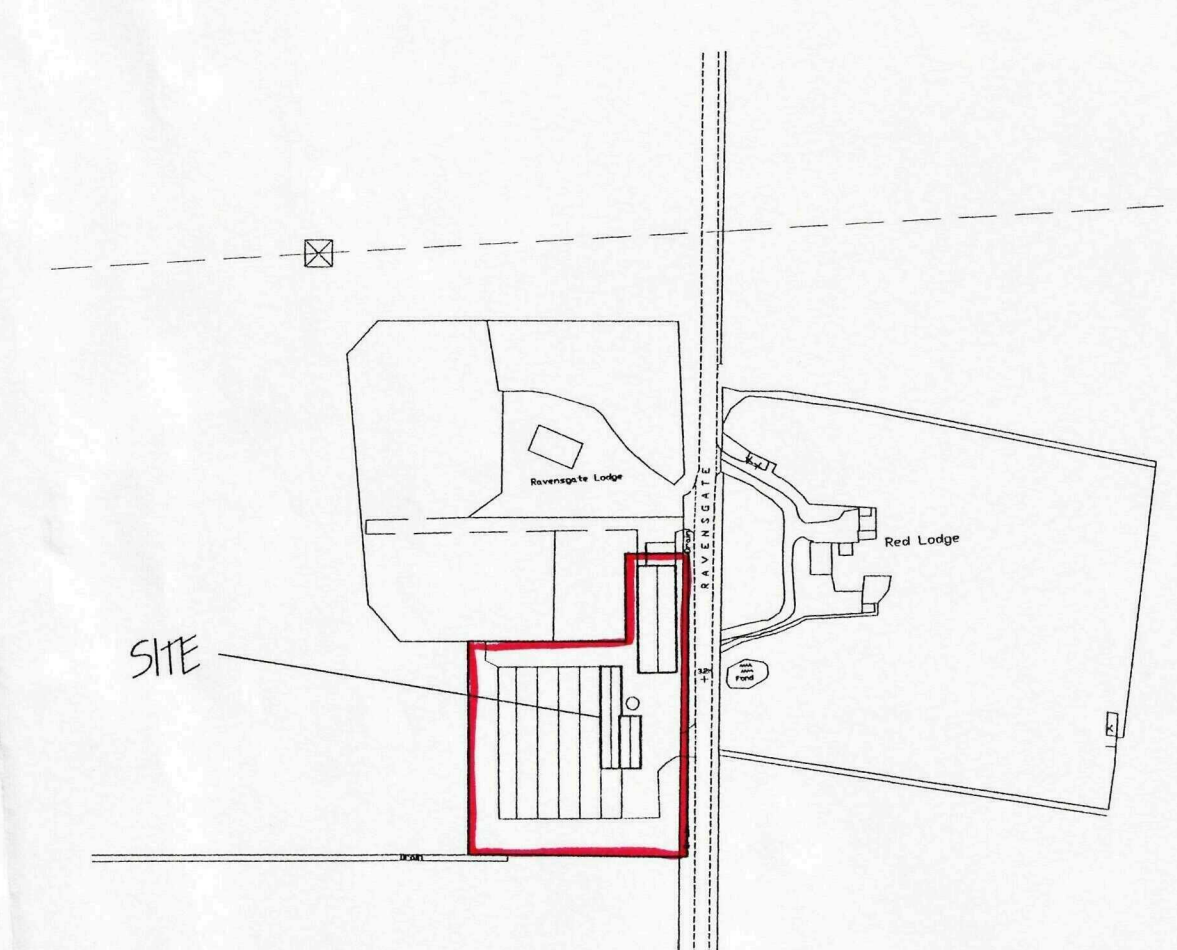

7 Crown Copyright 2008. All rights reserved. Licence number 100020449

[illegible]

ref: revision date:

G. R. MERCHANT LTD.

I.ENG AMICE FIWO

**ARCHITECTURAL, STRUCTURAL
AND LAND DRAINAGE
CONSULTANTS**

**4 Wrights Mews
12A Park Road, Holbeach,
Spalding, Lincs. PE12 7EE**

**Tel: 01406 490800
Fax: 01406 425744**

E-Mail: gr.merchant@btconnect.com



Project

CHANGE OF USE & SECURITY FENCING.
RAVENSCLIFF NURSERY.
RAVENSCLIFF, HOLBEACH ST JOHNS.
SPALDING, LINC'S. PE12 8RD.

Client
ALPHA MATERIALS HANDLING.

Drawing

SITE & LOCATION PLANS
- EXISTING.

Job Ref.	Drawing No.
1812-08.	04.

Date	Drawn
MAY '09.	GRM.

Scales
AS INDICATED.

[illegible]

SHDC
Planning & Development
20 MAY 2009
Ref: 0356/09

DETERMINED
PLAN