


PUBLIC CAR PARKING

BOYES STORE

CUSTOMER PARKING

RIGHT OF WAY

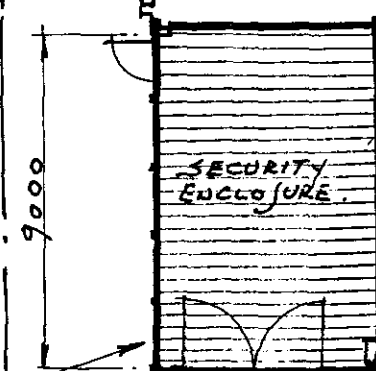

800 3600 1600
6000

STAFF PARKING

ACCESS ROAD

BOSTON ROAD

CONSTRUCT NEW ROOF
COVERING OVER EXISTING
FENCED SECURITY
ENCLOSURE.

SITE PLAN

DETERMINED
PLAN

SHDC
Planning & Development

25 MAR 2008

Ref: 0368/08

PROPOSED SECURITY ENCLOSURE AT
BOYES STORE, BOSTON ROAD, HOLBEACH.
FOR W BOYES & CO LTD

Revisions

Date Drawn SEPT 07

Scale 1:200

Drawing Number 2007/168/1

R Peter Belt Dipl. Arch. RIBA
Chartered Architect
Wellington House
1 Wellington Road
Bridlington YO15 2BA
Telephone 01262 605965
Fax 01262 672096

