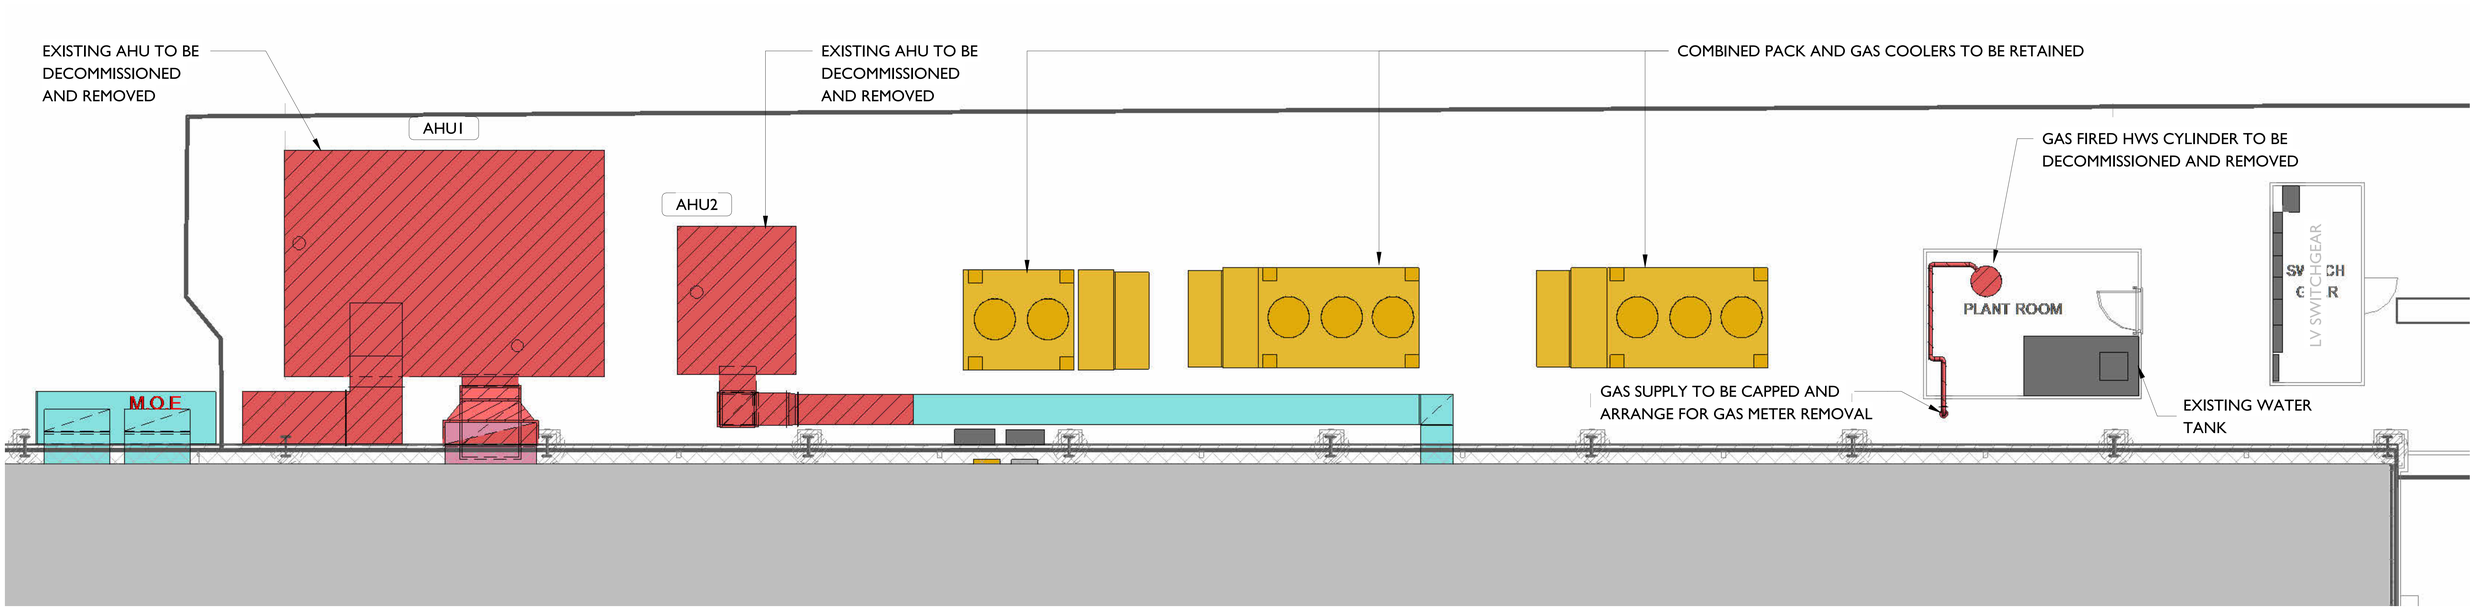


ABBREVIATIONS

F/A	FROM ABOVE
F/B	FROM BELOW
T/A	TO ABOVE
T/B	TO BELOW
L/L	LOW LEVEL
H/L	HIGH LEVEL
IL	INVERT LEVEL
C/W	COMPLETE WITH
FD	FIRE DAMPER
VCD	VOLUME CONTROL DAMPER
SG	SUPPLY GRILLE
EG	EXTRACT GRILLE
SWD	SUPPLY SWIRL DIFFUSER
TG	TRANSFER GRILLE
ODH	OVERDOOR HEATER
BSH	BULKSTORE HEATER
LTHWF	LOW TEMP HOT WATER FLOW
LTHWR	LOW TEMP HOT WATER RETURN
SD	SET DOWN
SU	SET UP

COMBINED SERVICES COLOUR LEGEND

- SUPPLY AIR
- RETURN AIR
- FRESH AIR
- EXHAUST AIR
- EXTRACT AIR
- MCW
- BCWS
- DCW
- DHWF
- DHWR
- LTHWF
- LTHWR
- TO BE REMOVED
- LOCALISED SCOPE OF MODIFICATIONS

SCALE BAR

1:50
1m 0 1m 2m 3m 4m 5m

N

DRAWING NO
02_2698_02B

SCALE
1:50@A0

DATE
10.03.2025

CHECKED BY
–

DRAWN BY
DEEKSHA PADMASHALI

STORE TYPE
SUPERSTORE

STORE NAME
HOLBEACH

CONTENT
GROUND FLOOR EXISTING SERVICES & STRIP OUT WORKS - PART PLAN_DECARB

TESCO
FEASIBILITY PLANNING
STORE PLANNING DEPARTMENT
PROPERTY SERVICES
HIGHWOODS BUILDING, KESTREL WAY
WELWYN GARDEN CITY, HERTFORDSHIRE, AL7 1GB UK
TELEPHONE : 01707 395150
THE COPYRIGHT AND ALL OTHER RIGHTS IN AND RELATING TO THIS PUBLICATION BELONG TO AND ARE THE SOLE PROPERTY OF TESCO STORES LIMITED
ALL RIGHTS ARE RESERVED. NEITHER THE WHOLE NOR ANY PART OF THIS PUBLICATION MAY BE REPRODUCED OR TRANSMITTED IN ANY FORM OR BY ANY ELECTRONIC OR MECHANICAL MEANS INCLUDING PHOTOCOPYING AND RECORDING OR FROM ANY RETRIEVAL SYSTEM WITHOUT THE PRIOR WRITTEN LICENCE FROM THE OWNER.© 1997 TESCO STORES LIMITED