





ABBREVIATIONS

F/A	FROM ABOVE
F/B	FROM BELOW
T/A	TO ABOVE
T/B	TO BELOW
L/L	LOW LEVEL
H/L	HIGH LEVEL
IL	INVERT LEVEL
C/W	COMPLETE WITH
FD	FIRE DAMPER
VCD	VOLUME CONTROL DAMPER
SG	SUPPLY GRILLE
EG	EXTRACT GRILLE
SWD	SUPPLY SWIRL DIFFUSER
TG	TRANSFER GRILLE
ODH	OVERDOOR HEATER
BSH	BULKSTORE HEATER
LTHWF	LOW TEMP HOT WATER FLOW
LTHWR	LOW TEMP HOT WATER RETURN
SD	SET DOWN
SU	SET UP

COMBINED SERVICES
COLOUR LEGEND

SUPPLY AIR	
RETURN AIR	
FRESH AIR	
EXHAUST AIR	
EXTRACT AIR	
MCW	
BCWS	
DCW	
DHWF	
DHWR	
LTHWF	
LTHWR	
TO BE REMOVED	
LOCALISED SCOPE OF MODIFICATIONS	

SCALE BAR

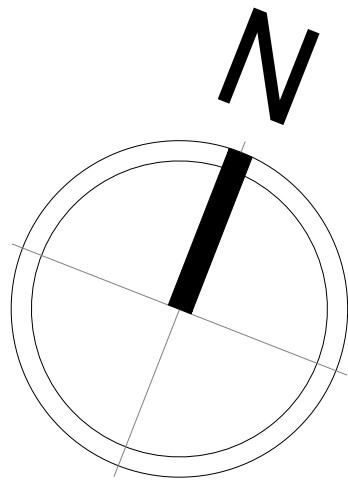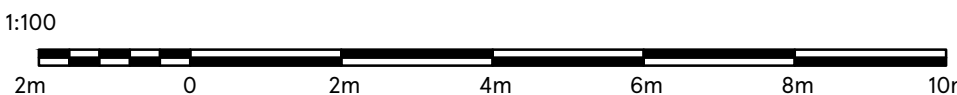

DRAWING NO
02_2698_02A

SCALE
1:100@A0

DATE
10.03.2025

CHECKED BY

-

DRAWN BY
DEEKSHA PADMASHALI

STORE TYPE
SUPERSTORE

STORE NAME
HOLBEACH

CONTENT
GROUND FLOOR EXISTING SERVICES & STRIP
OUT WORKS - PLAN_DECARB

TESCO
FEASIBILITY PLANNING

STORE PLANNING DEPARTMENT
PROPERTY SERVICES
HIGHWOODS BUILDING, KESTREL WAY
WELWYN GARDEN CITY, HERTFORDSHIRE, AL7 1GB UK
TELEPHONE : 01707 395150

THE COPYRIGHT AND ALL OTHER RIGHTS IN AND RELATING TO THIS PUBLICATION
BELONG TO AND ARE THE SOLE PROPERTY OF TESCO STORES LIMITED.
ALL RIGHTS ARE RESERVED. NEITHER THE WHOLE NOR ANY PART OF THIS
PUBLICATION MAY BE REPRODUCED OR TRANSMITTED IN ANY FORM OR BY ANY
ELECTRONIC OR MECHANICAL MEANS INCLUDING PHOTOCOPYING AND RECORDING
OR FROM ANY RETRIEVAL SYSTEM WITHOUT THE PRIOR WRITTEN LICENCE FROM THE
OWNER. © 1997 TESCO STORES LIMITED