





ABBREVIATIONS

FCL	FINISHED CEILING LEVEL
F/A	FROM ABOVE
F/B	FROM BELOW
T/A	TO ABOVE
T/B	TO BELOW
L/L	LOW LEVEL
H/L	HIGH LEVEL
C/W	COMPLETE WITH
AFFL	ABOVE FINISHED FLOOR LEVEL
A/P	ACCESS PANEL
SG	SUPPLY GRILLE
RG	RETURN GRILLE
EG	EXTRACT GRILLE
TG	TRANSFER GRILLE
BSH	BULKSTORE HEATER
BOD	BOTTOM OF DUCT INVERT LEVEL
VCD	VOLUME CONTROL DAMPER
FD	FIRE DAMPER
T	THERMOSTAT
ODH	OVER DOOR HEATER
VCD	VOLUME CONTROL DAMPER
SU/SD	SET UP / SET DOWN

COLOUR LEGEND

EXISTING SERVICES	
SUPPLY AIR	
RETURN AIR	
FRESH AIR	
EXHAUST AIR	
EXTRACT AIR	
BULKSTORE HEATER	
AC/CONDENSER	

SCALE BAR

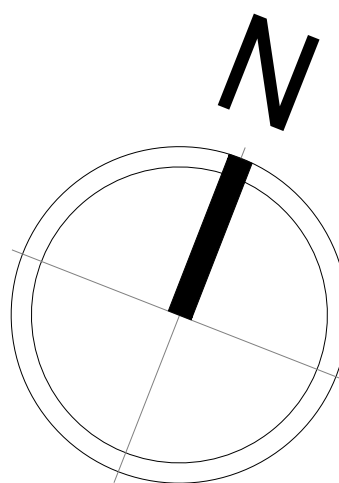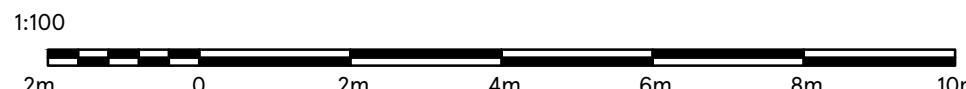

DRAWING NO
02_2698_02C

SCALE
1:100@A0

DATE
10.03.2025

CHECKED BY

-

DRAWN BY

DEEKSHA PADMASHALI

STORE TYPE
SUPERSTORE

STORE NAME
HOLBEACH

CONTENT
GROUND FLOOR PROPOSED MECHANICAL SERVICES LAYOUT- PLAN_DECARB

TESCO
FEASIBILITY PLANNING
STORE PLANNING DEPARTMENT
PROPERTY SERVICES

HIGHWOODS BUILDING, KESTREL WAY
WELWYN GARDEN CITY, HERTFORDSHIRE, AL7 1GB UK
TELEPHONE : 01707 395150

THE COPYRIGHT AND ALL OTHER RIGHTS IN AND RELATING TO THIS PUBLICATION BELONG TO AND ARE THE SOLE PROPERTY OF TESCO STORES LIMITED. ALL RIGHTS ARE RESERVED. NEITHER THE WHOLE NOR ANY PART OF THIS PUBLICATION MAY BE REPRODUCED OR TRANSMITTED IN ANY FORM OR BY ANY ELECTRONIC OR MECHANICAL MEANS INCLUDING PHOTOCOPYING AND RECORDING OR FROM ANY RETRIEVAL SYSTEM WITHOUT THE PRIOR WRITTEN LICENCE FROM THE OWNER. © 1997 TESCO STORES LIMITED