



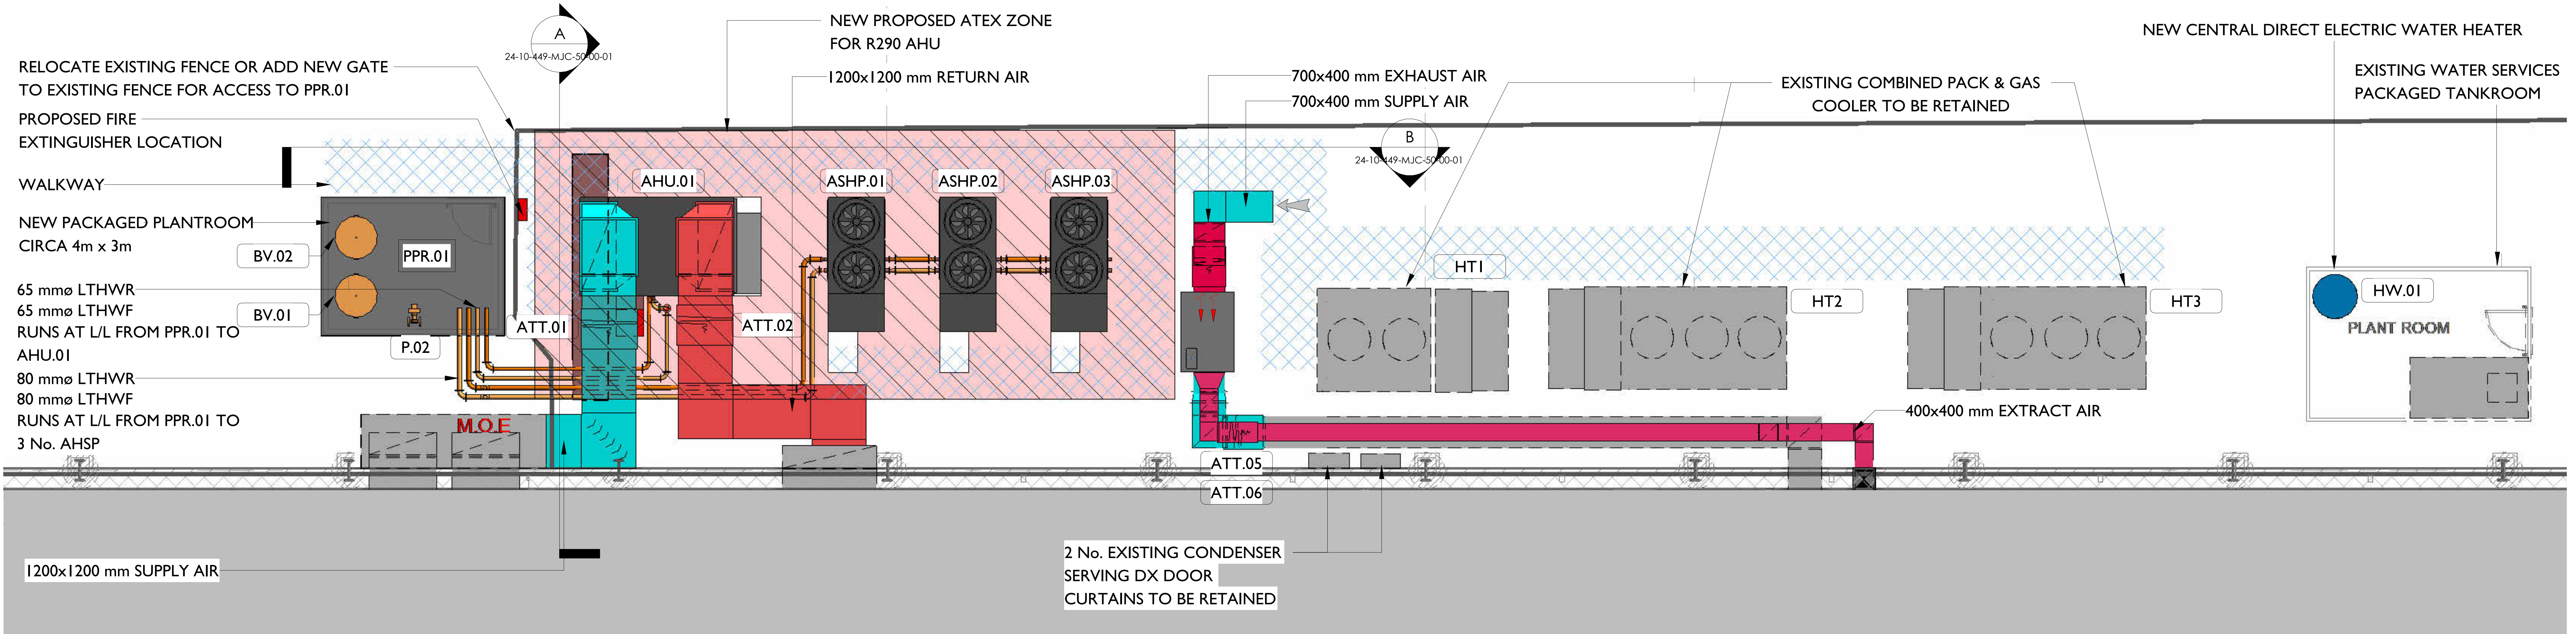

GROUND FLOOR PROPOSED MECHANICAL SERVICES LAYOUT


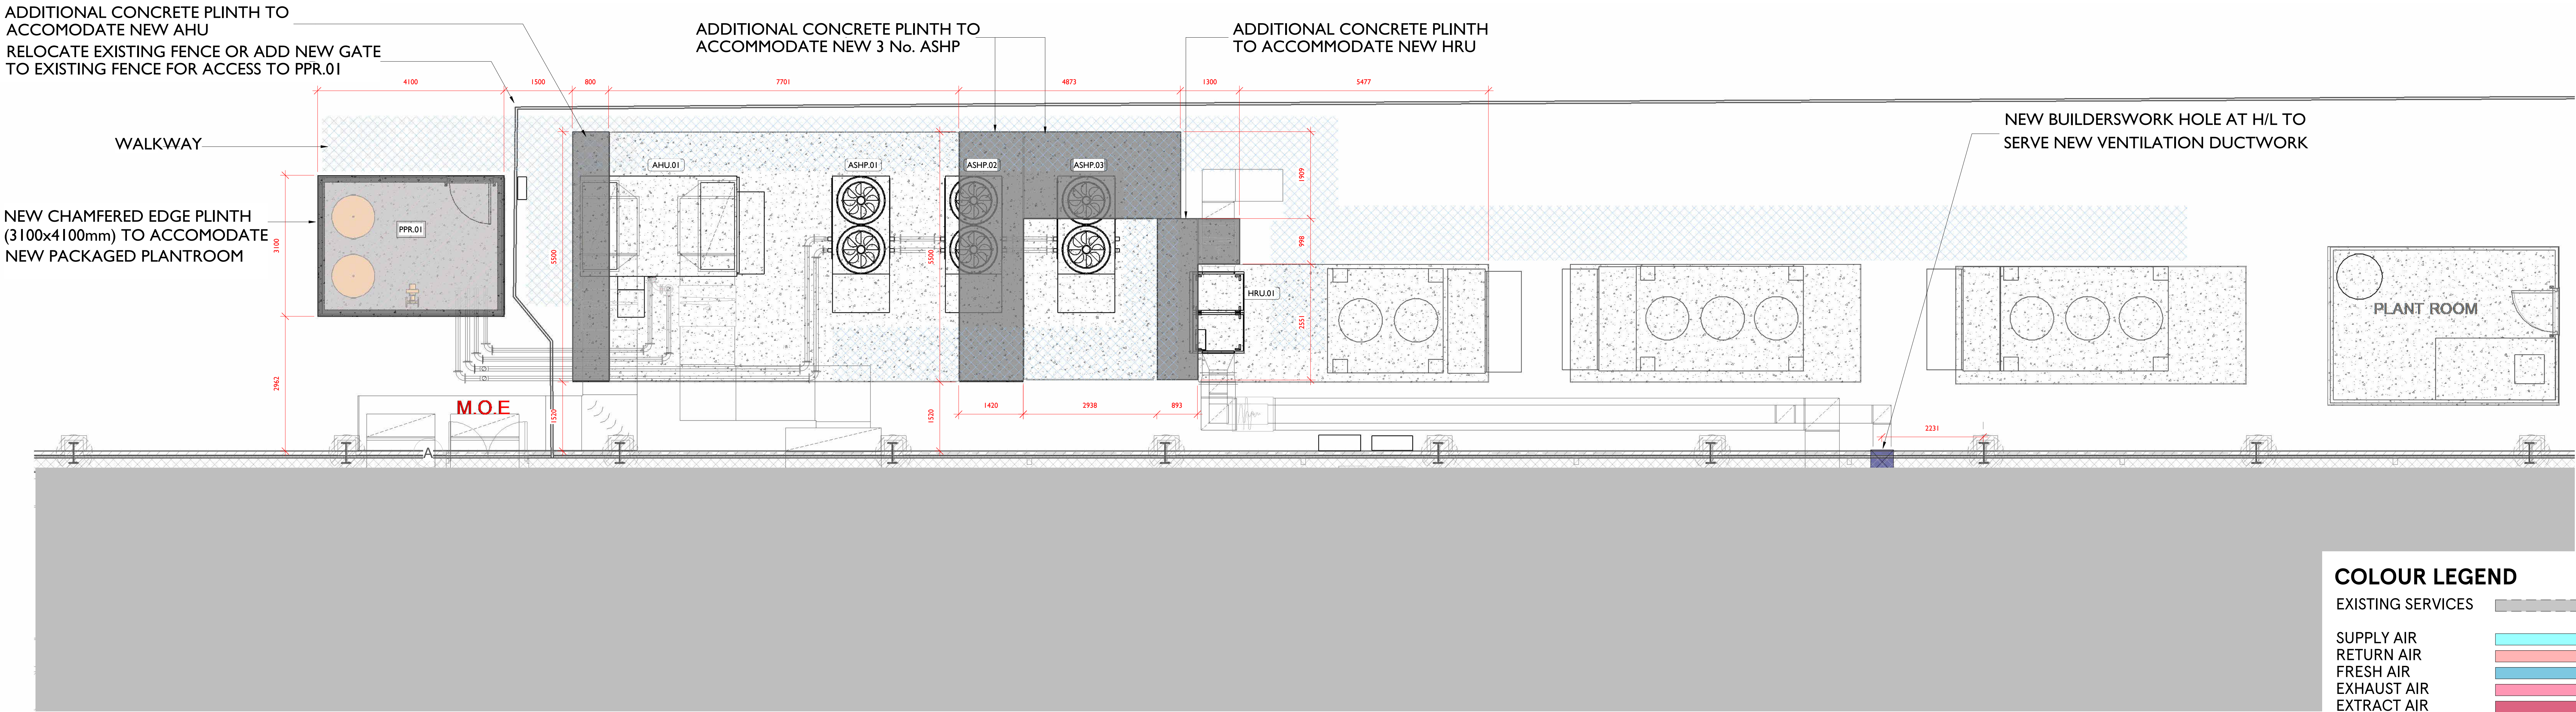


COLOUR LEGEND

- EXISTING SERVICES
- SUPPLY AIR
- RETURN AIR
- FRESH AIR
- EXHAUST AIR
- EXTRACT AIR
- BULKSTORE HEATER
- AC/CONDENSER

GROUND FLOOR PROPOSED PLINTH WORKS LAYOUT

SCALE BAR

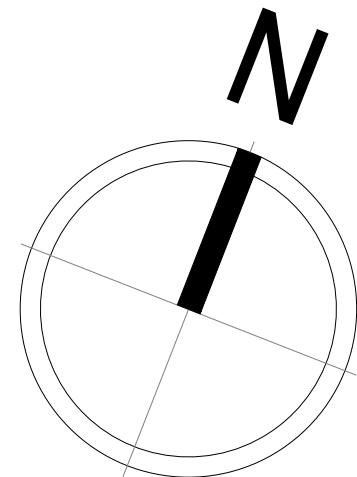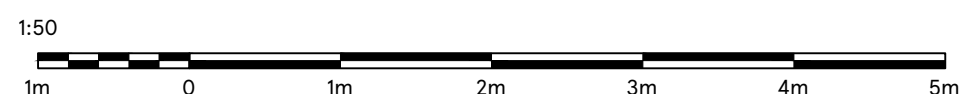

DRAWING NO
02_2698_02D

SCALE
1:50@A0

DATE
10.03.2025

CHECKED BY

DRAWN BY
DEEKSHA PADMASHALI

STORE TYPE
SUPERSTORE

STORE NAME
HOLBEACH

CONTENT
GROUND FLOOR PROPOSED WORKS - PART
PLAN_DECARB

TESCO

FEASIBILITY PLANNING

STORE PLANNING DEPARTMENT

PROPERTY SERVICES

HIGHWOODS BUILDING, KESTREL WAY

WELWYN GARDEN CITY, HERTFORDSHIRE, AL7 1GB UK

TELEPHONE : 01707 395150

THE COPYRIGHT AND ALL OTHER RIGHTS IN AND RELATING TO THIS PUBLICATION BELONG TO AND ARE THE SOLE PROPERTY OF TESCO STORES LIMITED. ALL RIGHTS ARE RESERVED. NEITHER THE WHOLE NOR ANY PART OF THIS PUBLICATION MAY BE REPRODUCED OR TRANSMITTED IN ANY FORM OR BY ANY ELECTRONIC OR MECHANICAL MEANS INCLUDING PHOTOCOPYING AND RECORDING OR FROM ANY RETRIEVAL SYSTEM WITHOUT THE PRIOR WRITTEN LICENCE FROM THE OWNER. © 1997 TESCO STORES LIMITED