




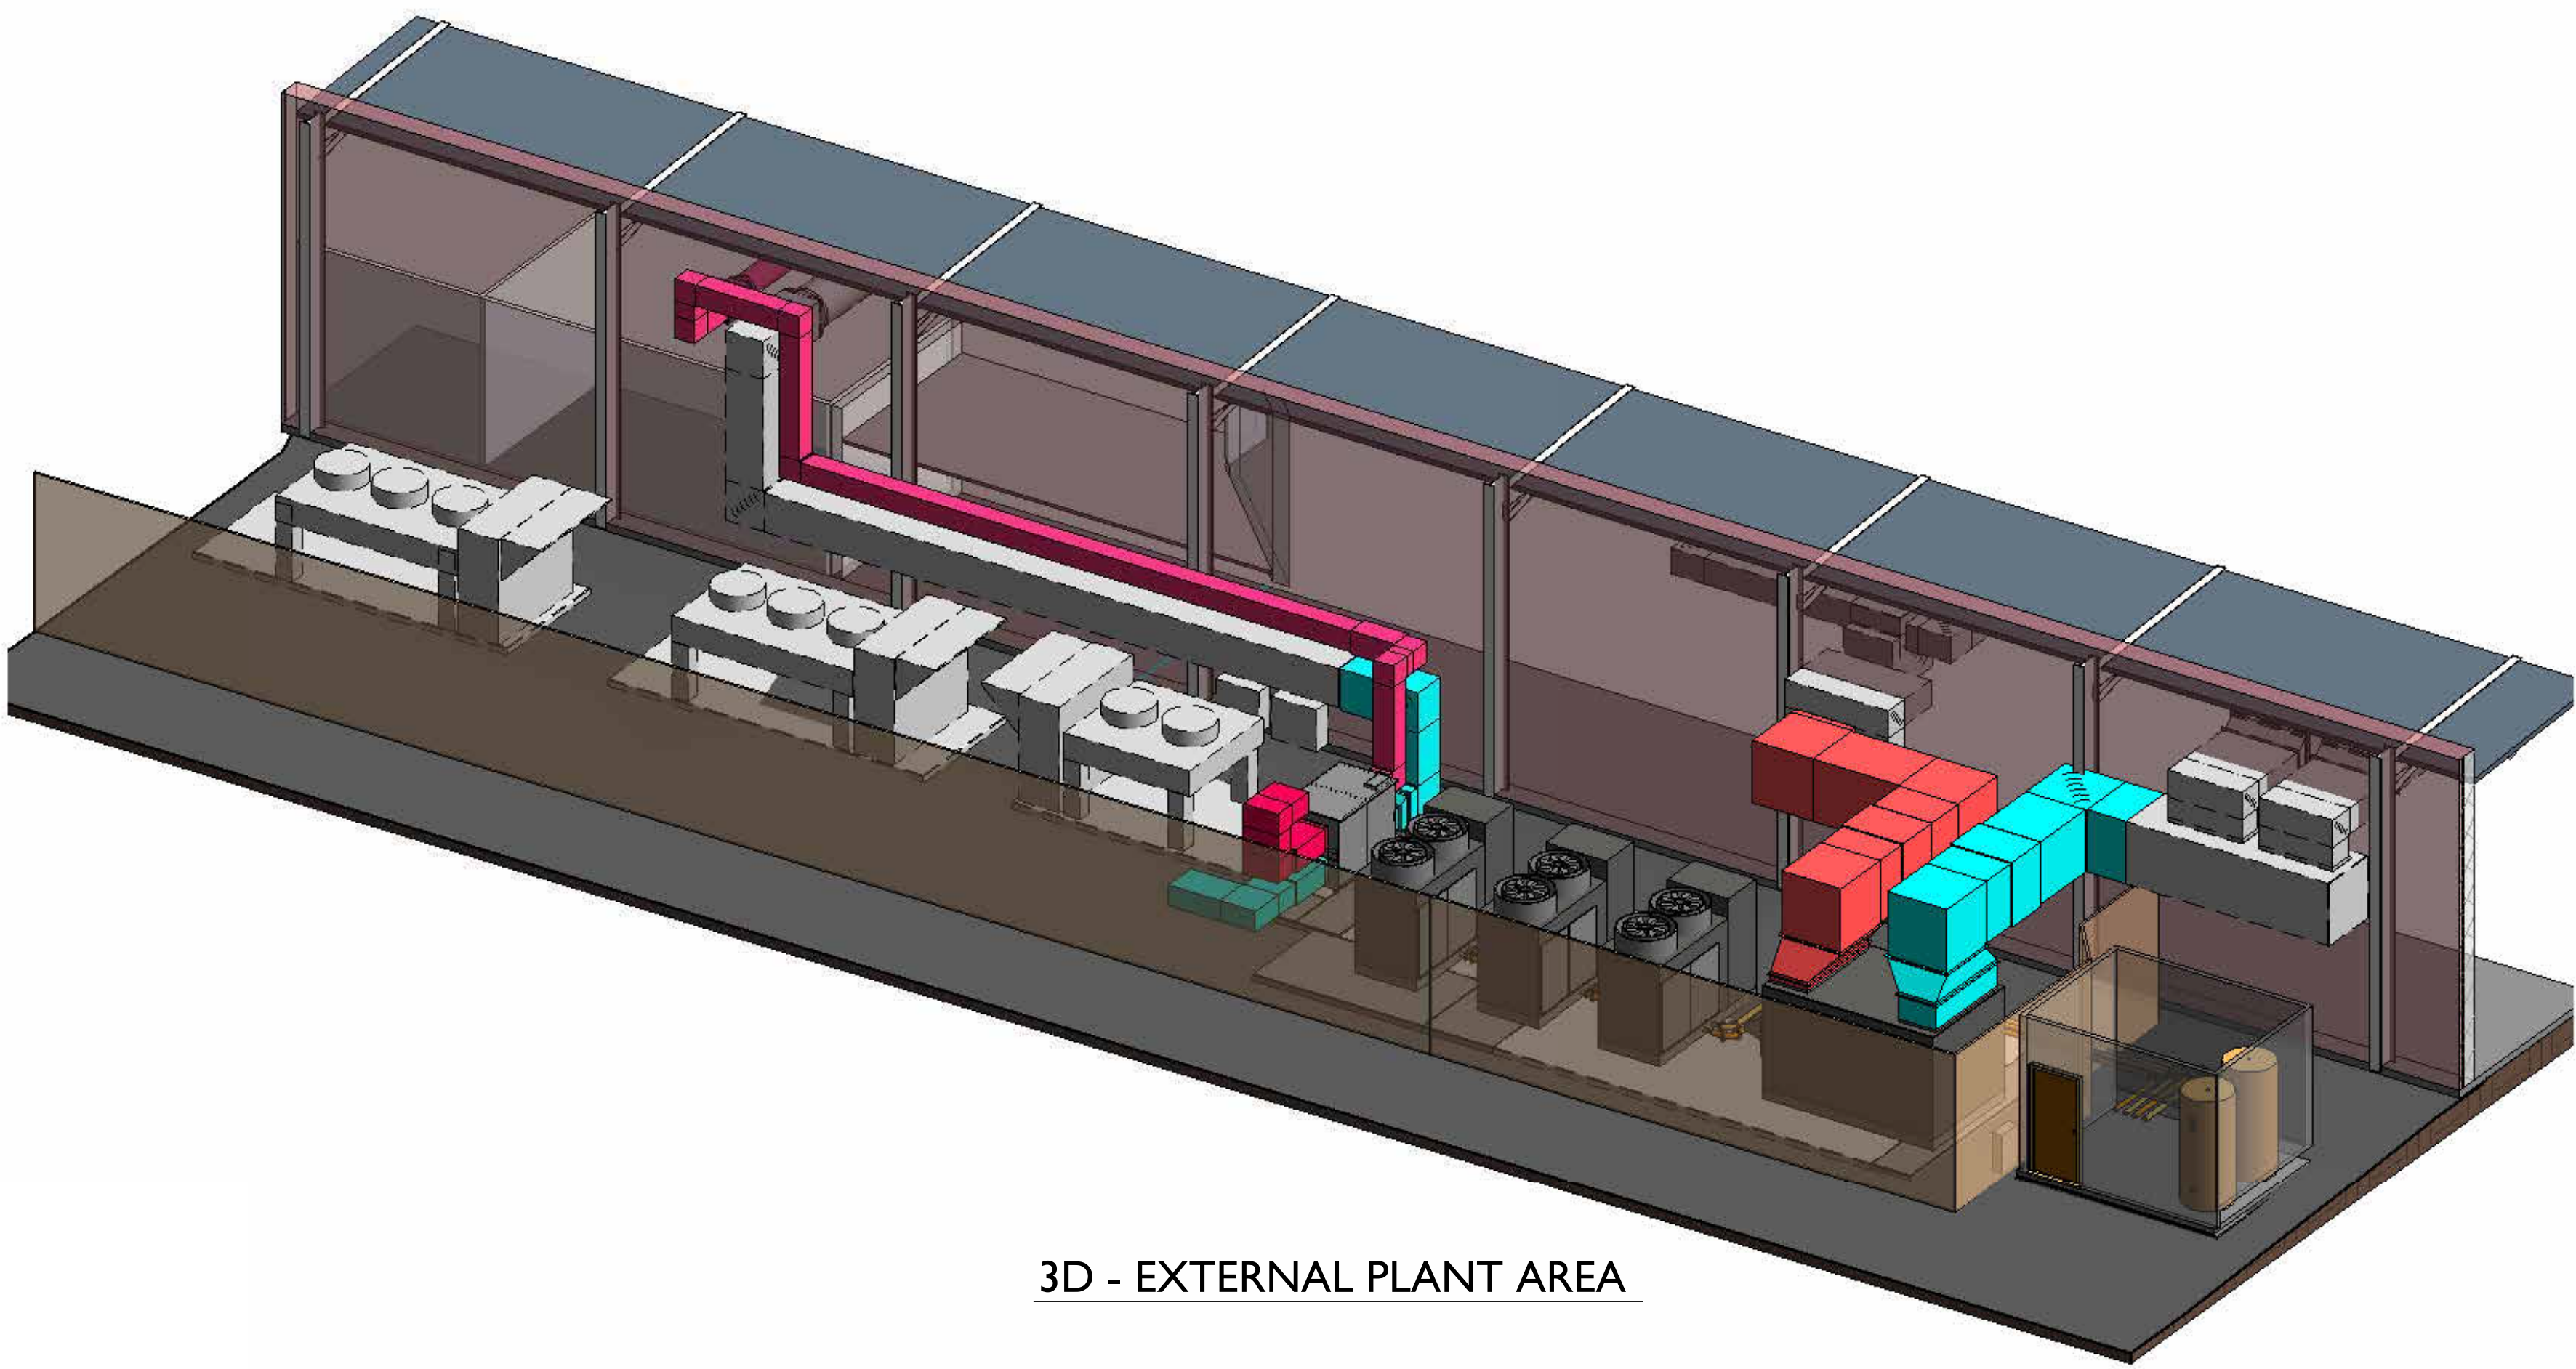

3D - EXTERNAL PLANT AREA

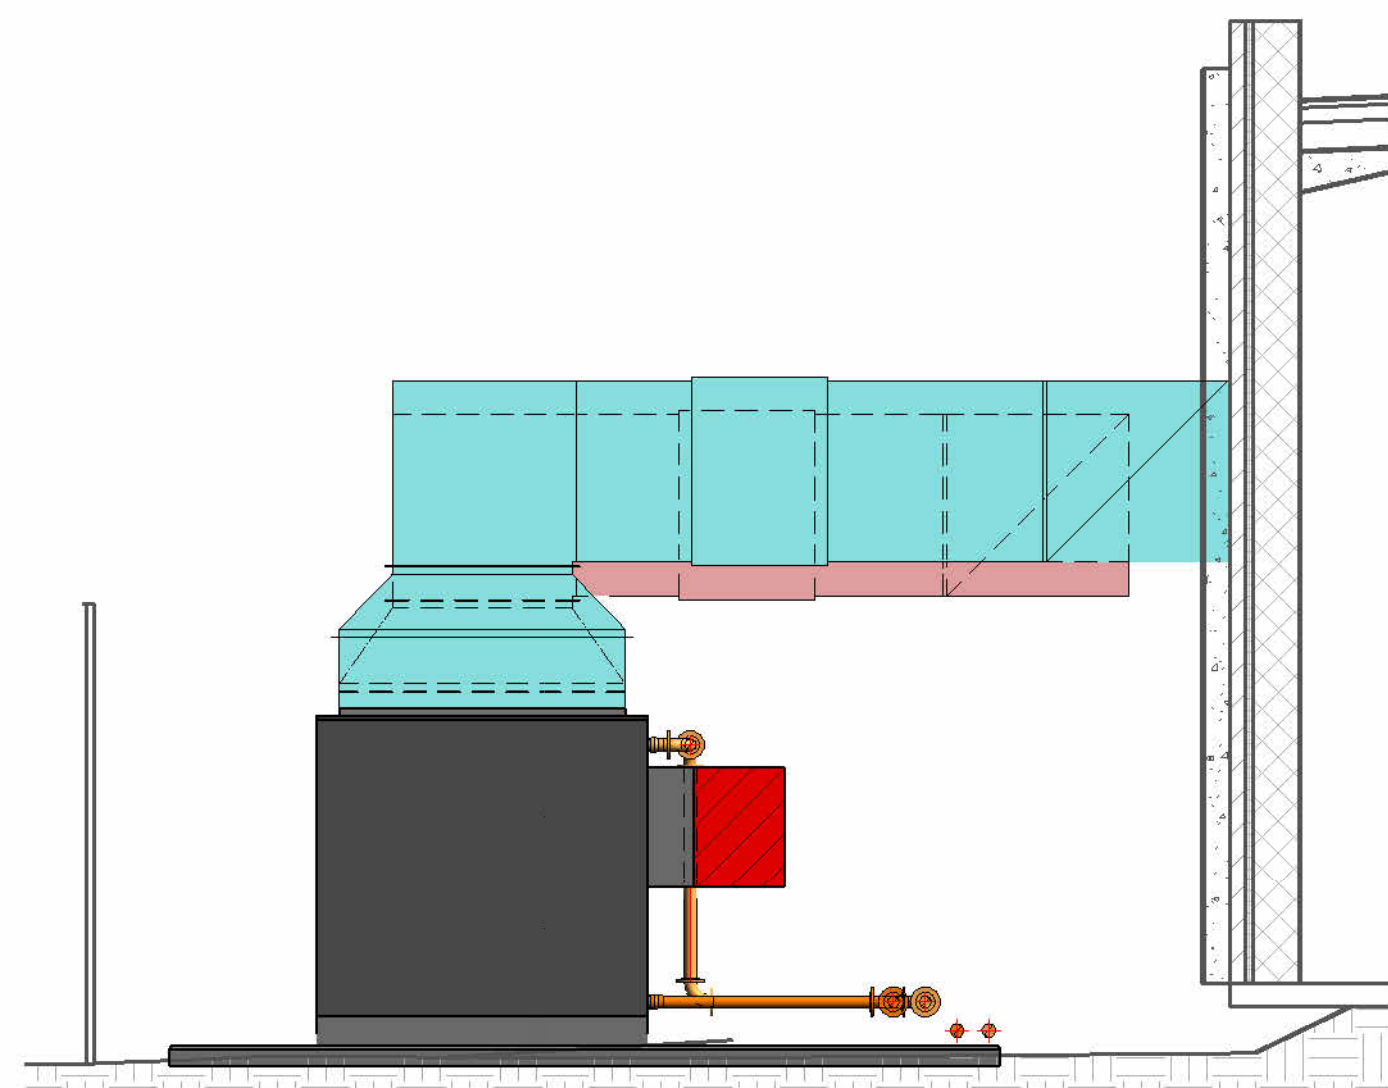

SECTION A - AHU.01
1:50

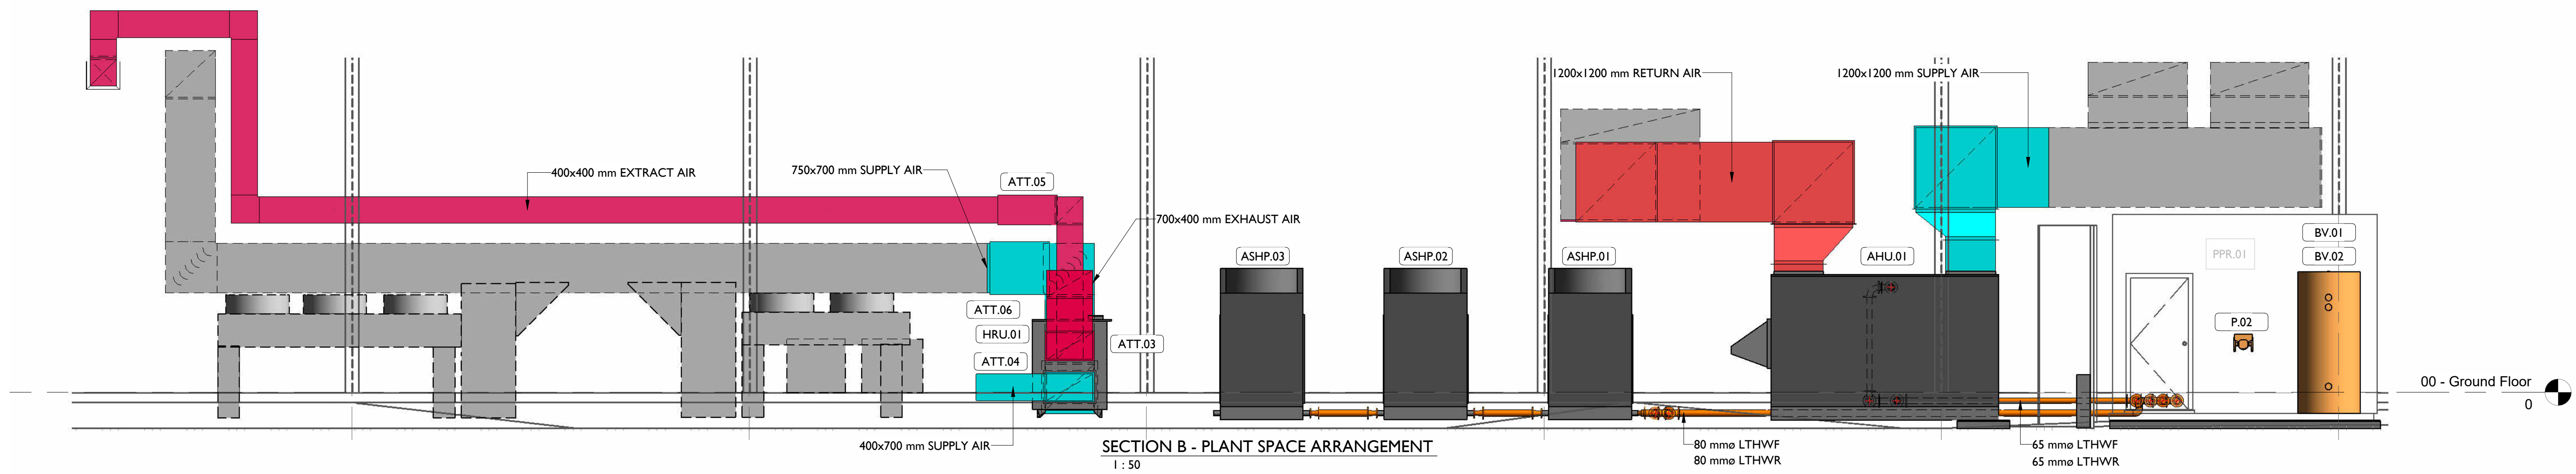


SECTION B - PLANT SPACE ARRANGEMENT
1:50

COLOUR LEGEND

EXISTING SERVICES	
SUPPLY AIR	
RETURN AIR	
FRESH AIR	
EXHAUST AIR	
EXTRACT AIR	
BULKSTORE HEATER	
AC/CONDENSER	

SCALE BAR

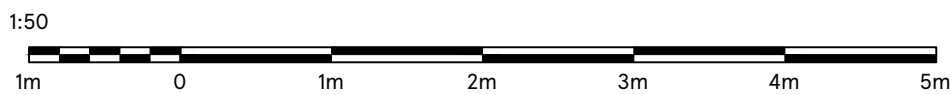

DRAWING NO
03_2698_03A

SCALE
1:50@A0

DATE
10.03.2025

CHECKED BY

—

DRAWN BY

DEEKSHA PADMASHALI

STORE TYPE
SUPERSTORE

STORE NAME
HOLBEACH

CONTENT

PROPOSED SECTIONS & VIEW_DECARB

TESCO

FEASIBILITY PLANNING

STORE PLANNING DEPARTMENT

PROPERTY SERVICES

HIGHWOODS BUILDING, KESTREL WAY

WELWYN GARDEN CITY, HERTFORDSHIRE, AL7 1GB UK

TELEPHONE : 01707 395150

THE COPYRIGHT AND ALL OTHER RIGHTS IN AND RELATING TO THIS PUBLICATION
BELONG TO AND ARE THE SOLE PROPERTY OF TESCO STORES LIMITED.
ALL RIGHTS ARE RESERVED. NEITHER THE WHOLE NOR ANY PART OF THIS
PUBLICATION MAY BE REPRODUCED OR TRANSMITTED IN ANY FORM OR BY ANY
ELECTRONIC OR MECHANICAL MEANS INCLUDING PHOTOCOPYING AND RECORDING
OR FROM ANY RETRIEVAL SYSTEM WITHOUT THE PRIOR WRITTEN LICENCE FROM THE
OWNER. © 1997 TESCO STORES LIMITED