



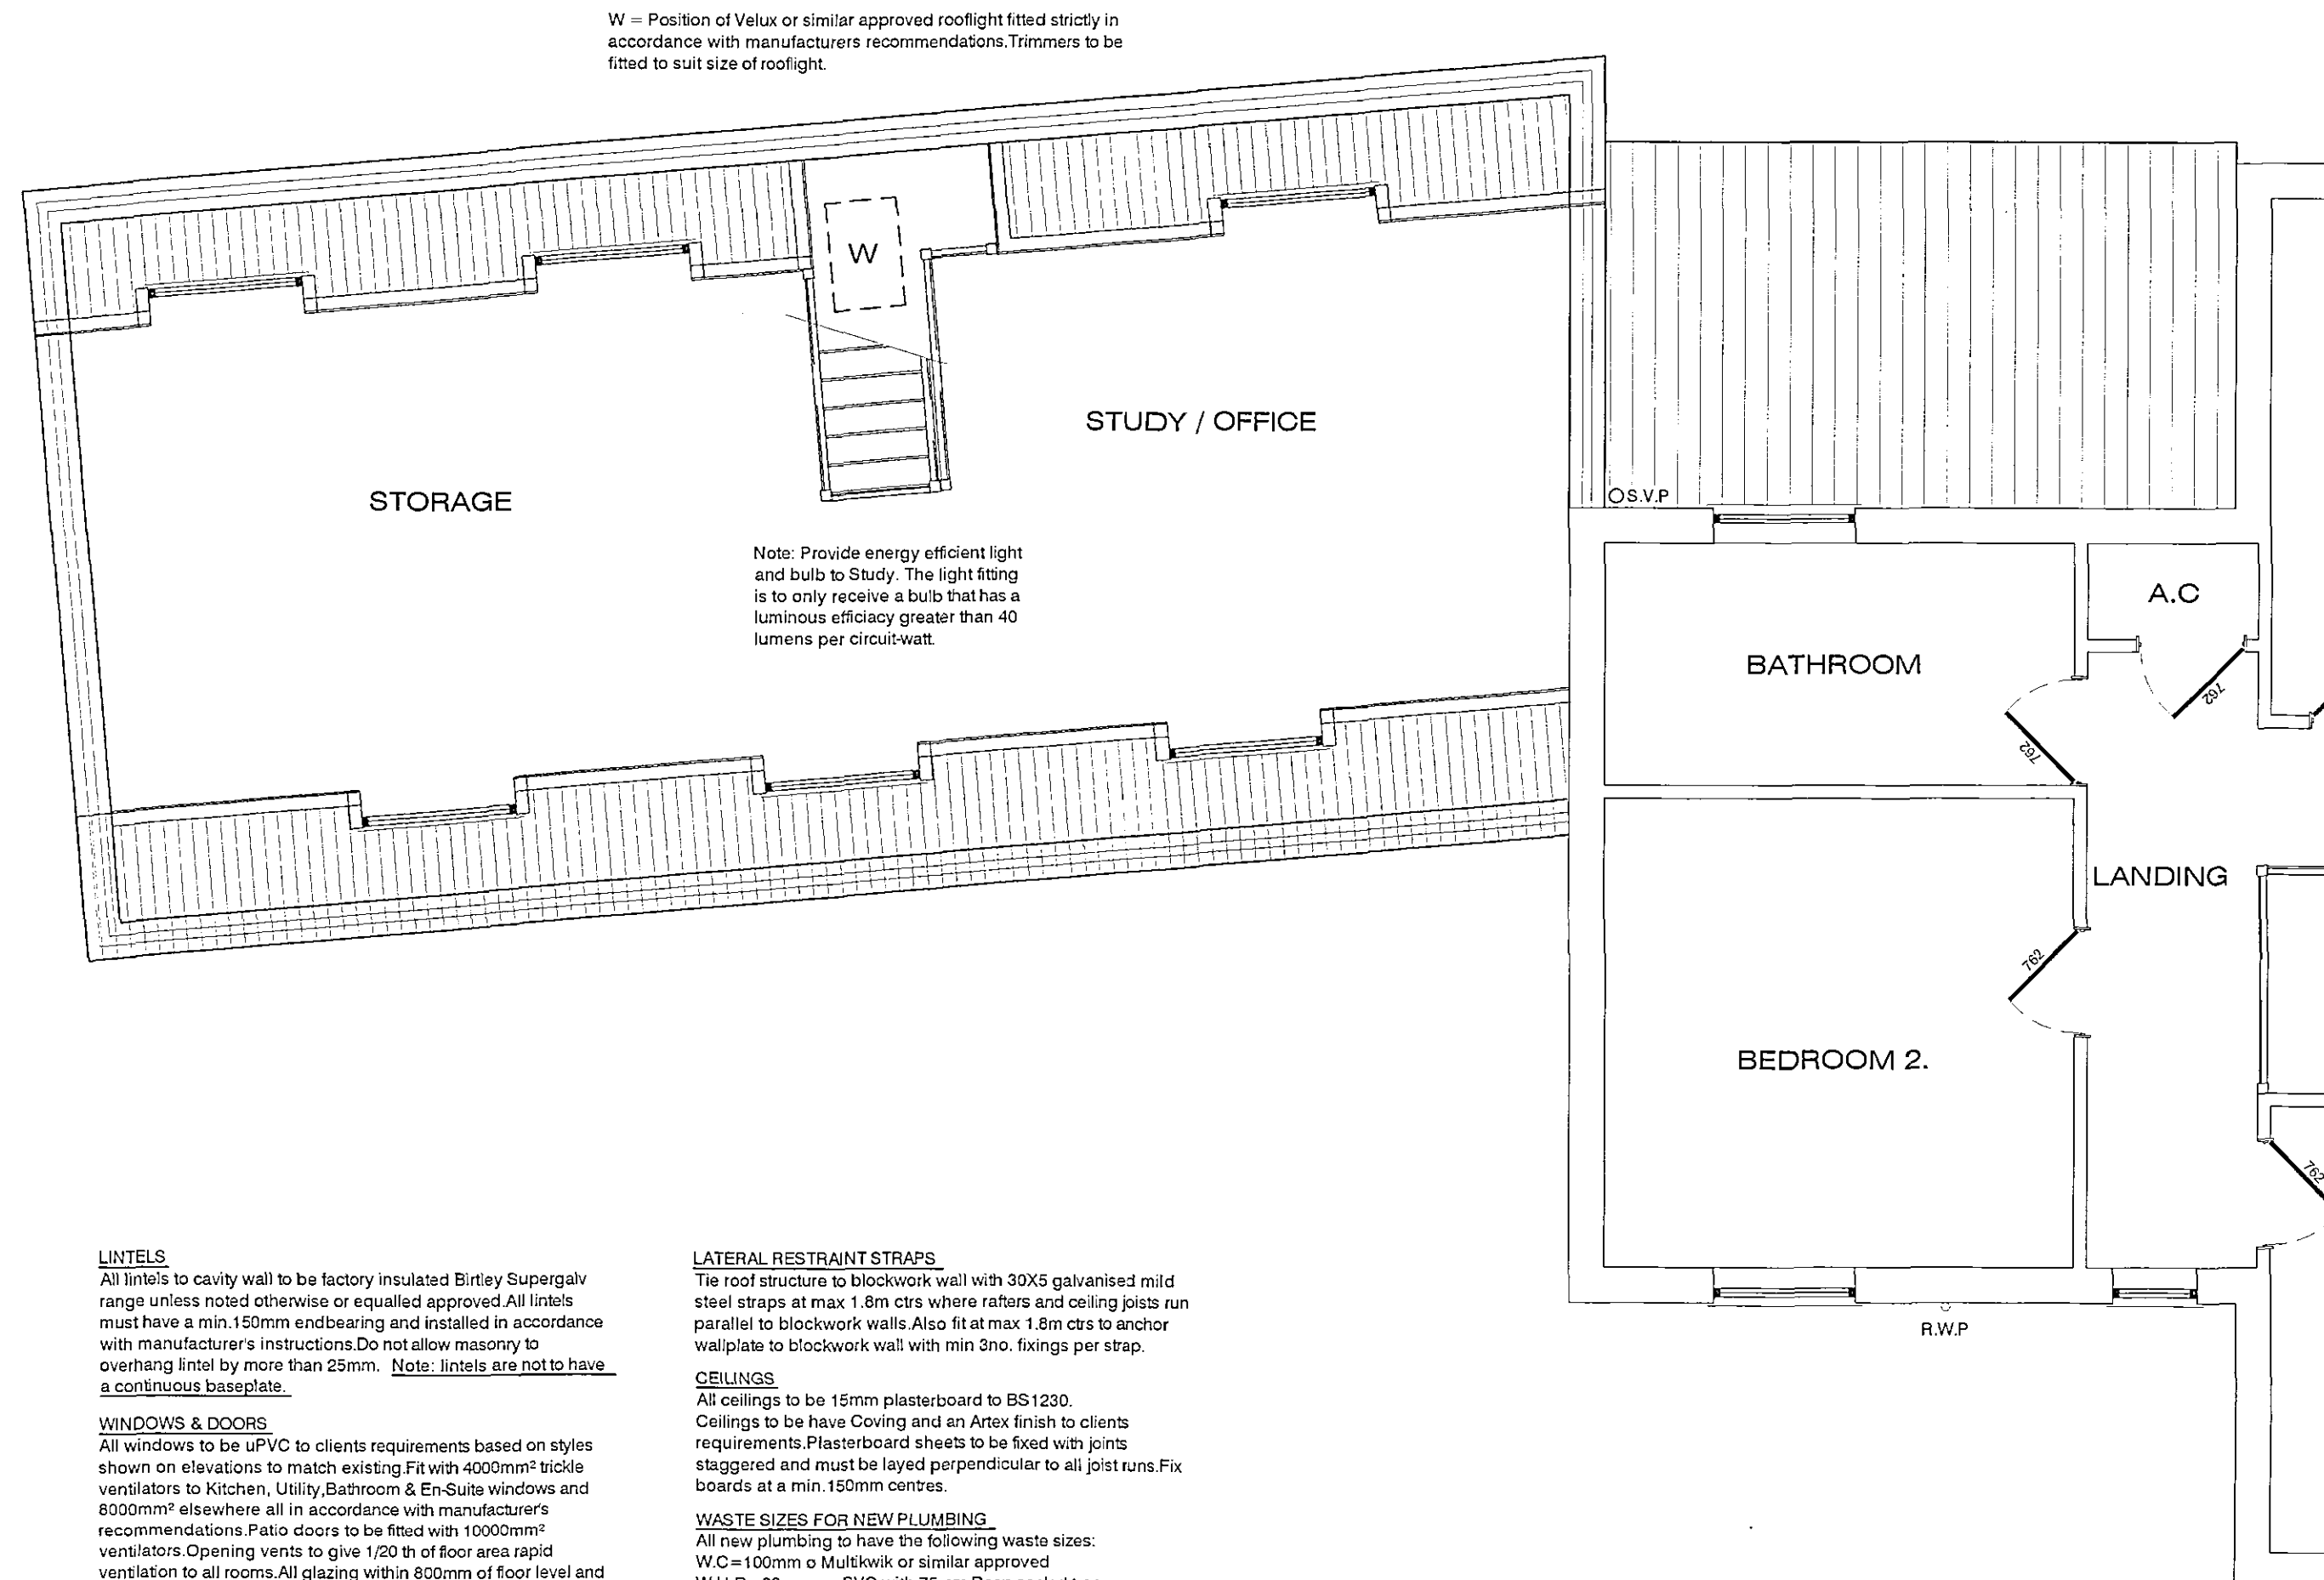

• R=40mm o uPVC with 75mm Deep seals
• access points to all changes in direction.
• man traps where pipe runs exceed 3m and

Scale 1:75

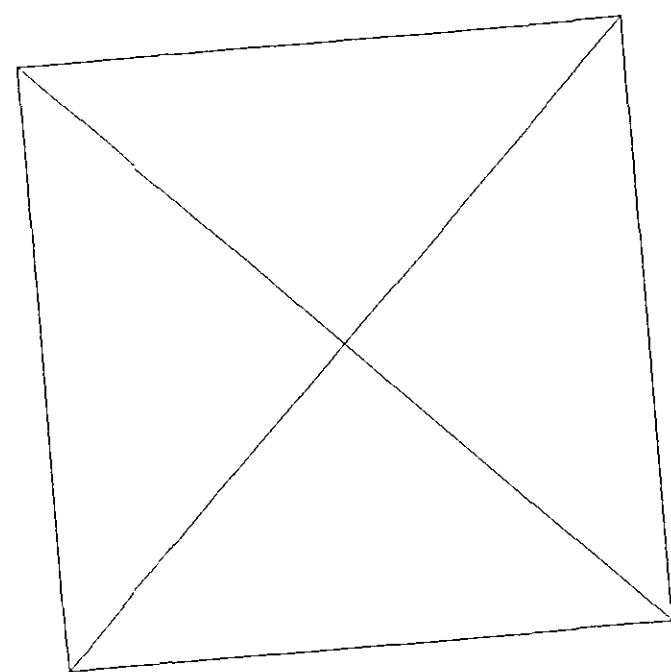

24 MAR 2004
389/04
Ref

Date: feb04	DRG No.: MS01	REV:
-------------	---------------	------