


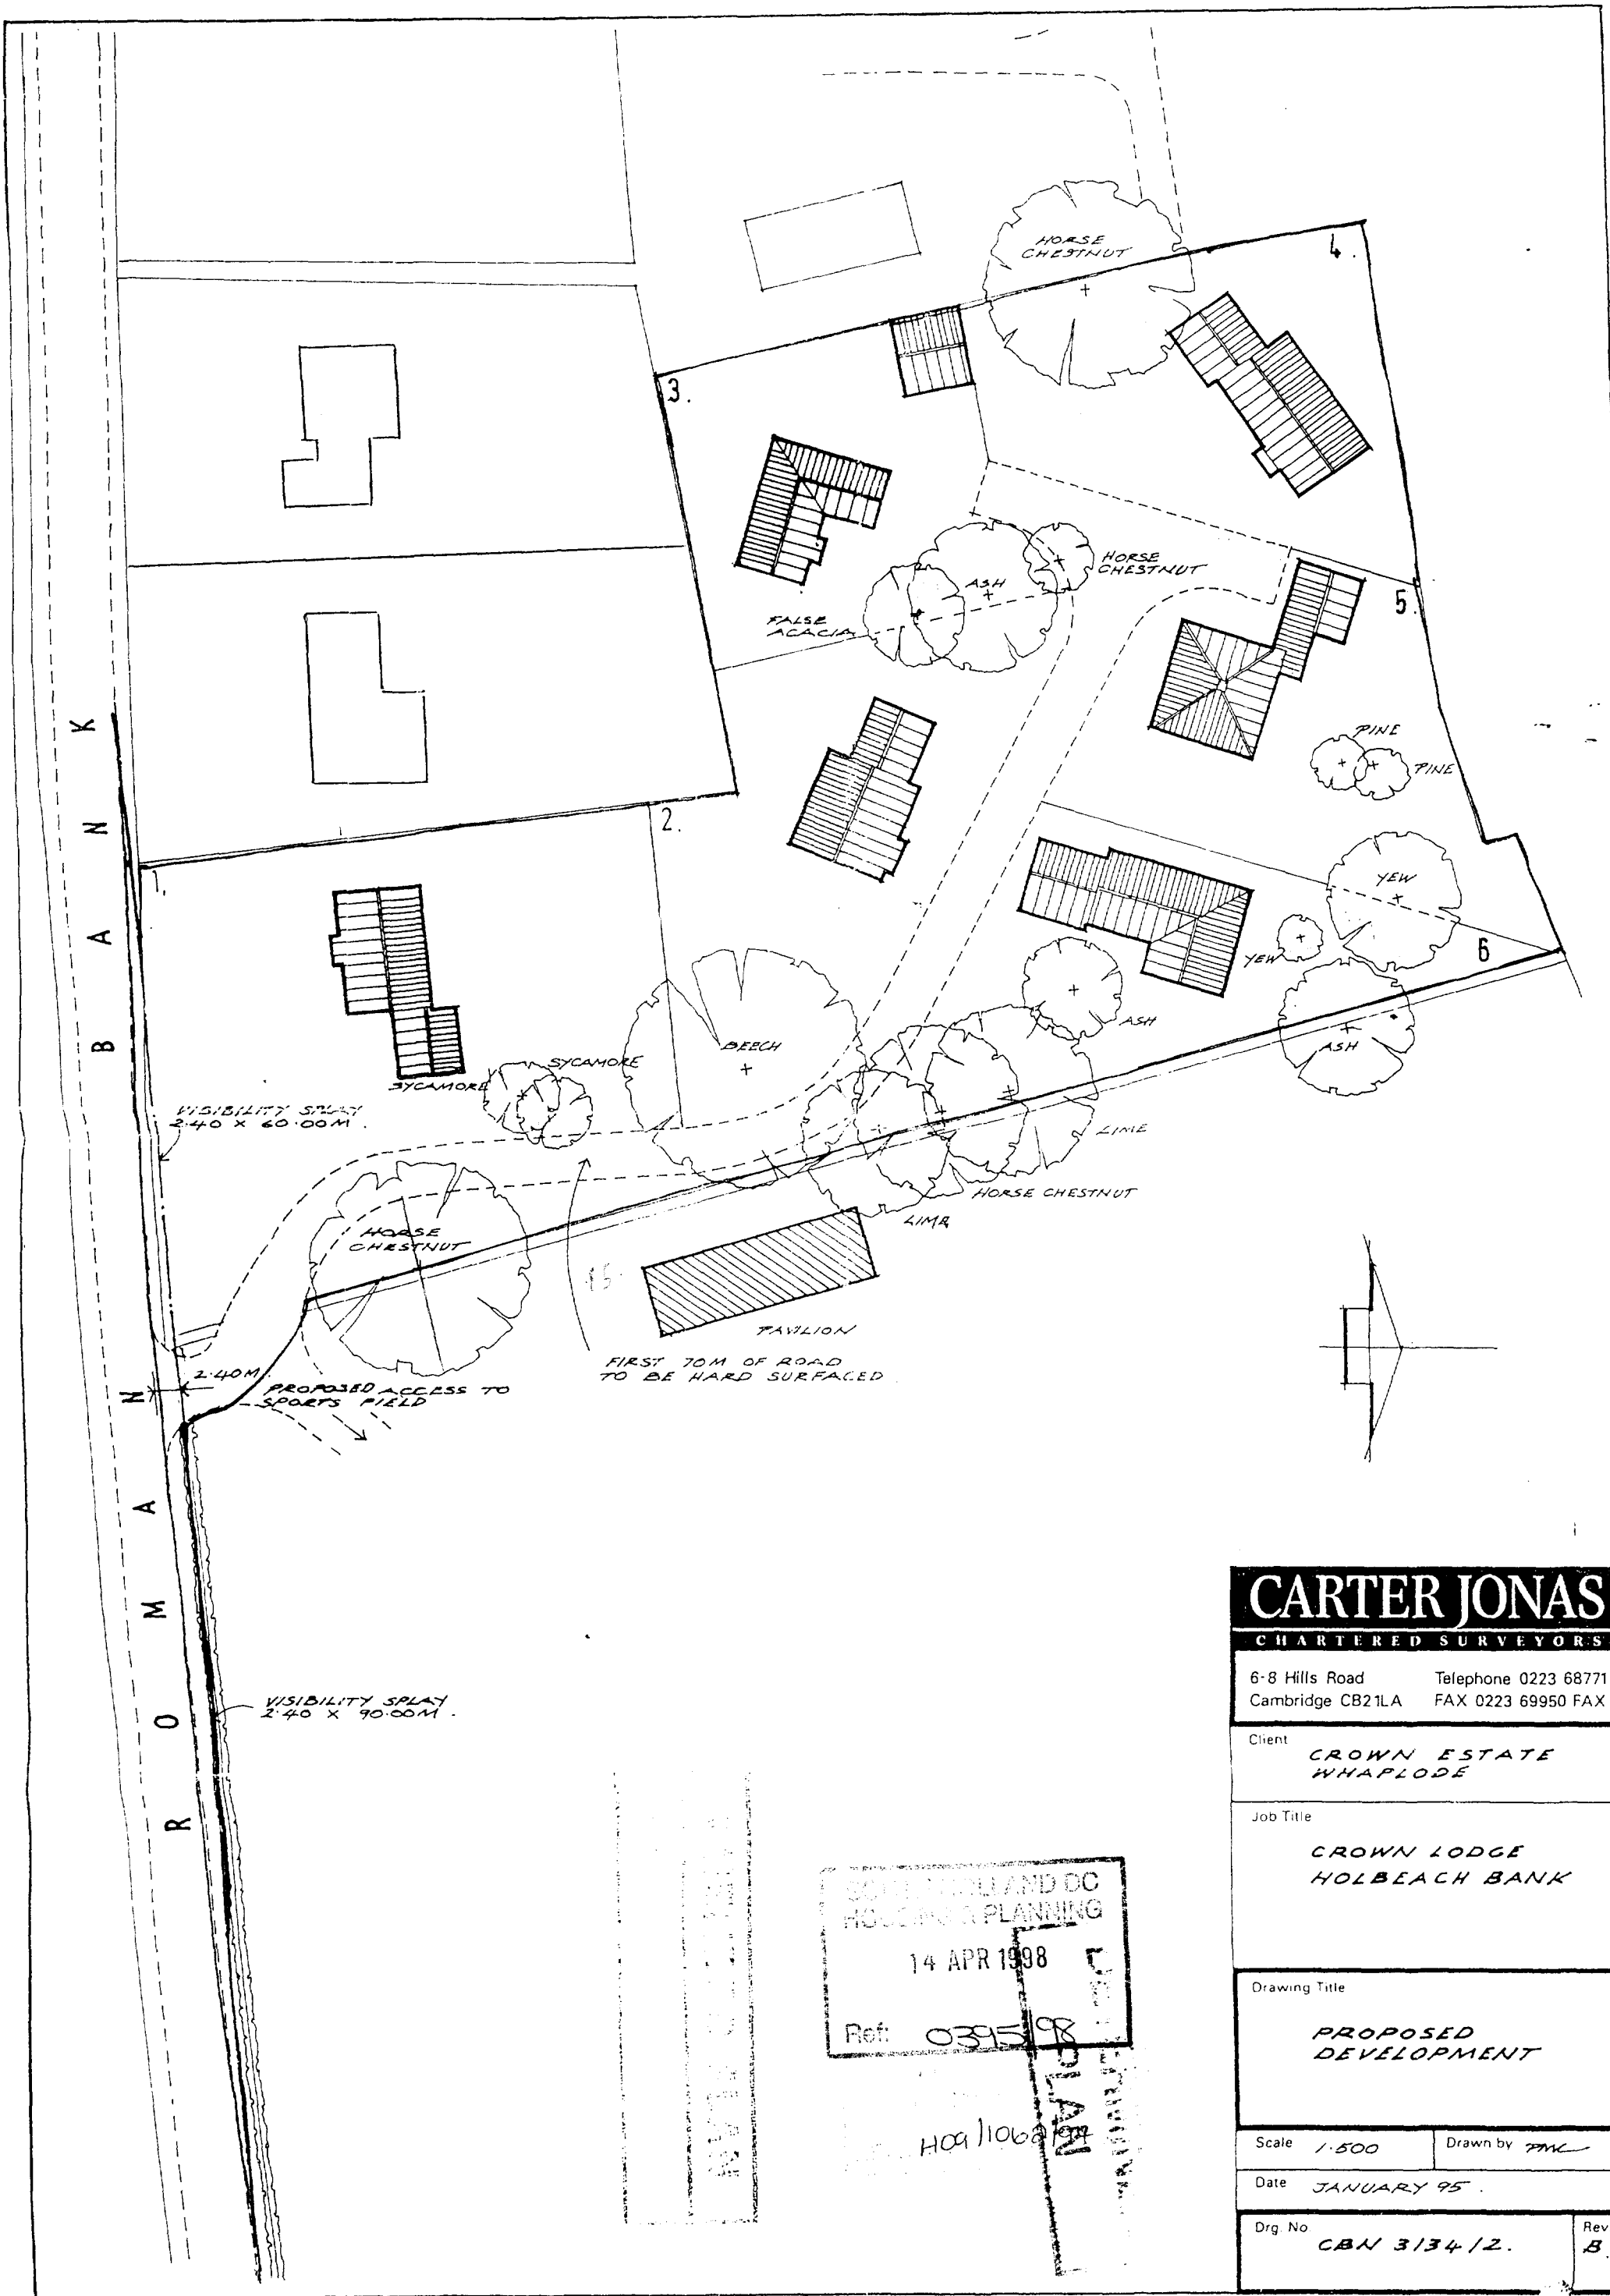

CARTER JONAS CHARTERED SURVEYORS	
6-8 Hills Road Telephone 0223 68771 Cambridge CB21LA FAX 0223 69950 FAX	
Client CROWN ESTATE WHAPLODE	
Job Title CROWN LODGE HOLBEACH BANK	
Drawing Title PROPOSED DEVELOPMENT	
Scale 1:500	Drawn by <i>PMK</i>
Date JANUARY 95	
Dwg No CBN 3134/2.	Rev. B.

SCOTT HOLLAND DC
HOUSING PLANNING
14 APR 1998
Ref: 0395/98

H09/11068/94