



North

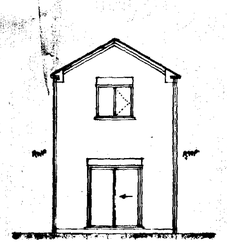


West

patio doors

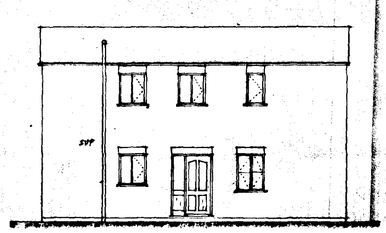

South

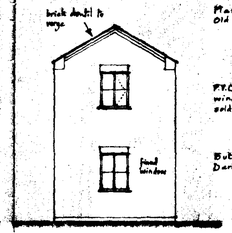


East


Marley Modern Tiles
Old English Dark Red.

PVC double glazed windows with soldier arch.


Butterley Old Saxon Dark Multi.

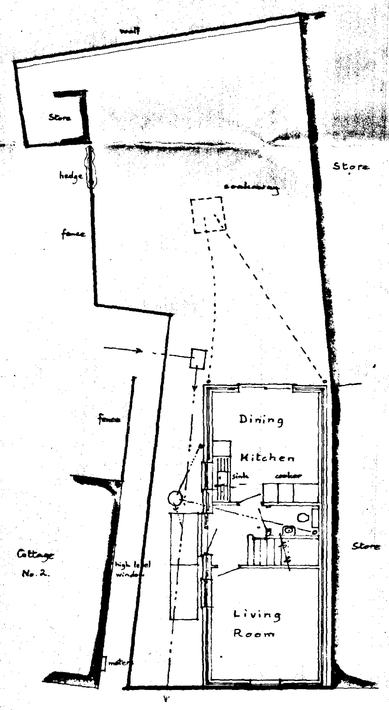

Ground Floor

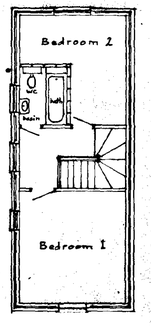

First Floor

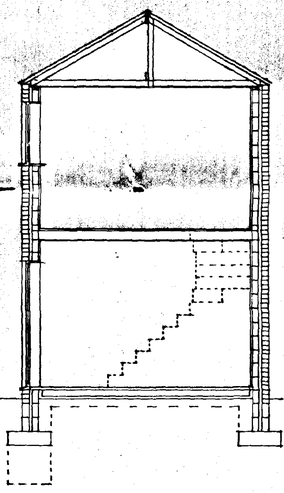

Cross Section

57 x 170

Staircase
226 on plans 225 going
pitch = 41.9°

DETERMINED PLAN

AMENDED PLAN
Ref. 0401/00 19/6/00


Proposed Cottage

Land adjacent to
2, Fishpond Lane, HOLBEACH

Written dimensions to be used in preference to scaled, and all measurements to be verified by checking on site.	Scale 1:100 & 1:50
Local Authority Ref. Planning	Drawing No. 200403A
Building Regulations	Date April 2000

A. ROFFE
BUILDING DESIGN & PLANS
1, Green Lane,
SPALDING, Lincs. PE11 2YB
Tel: 01775-723 680


©

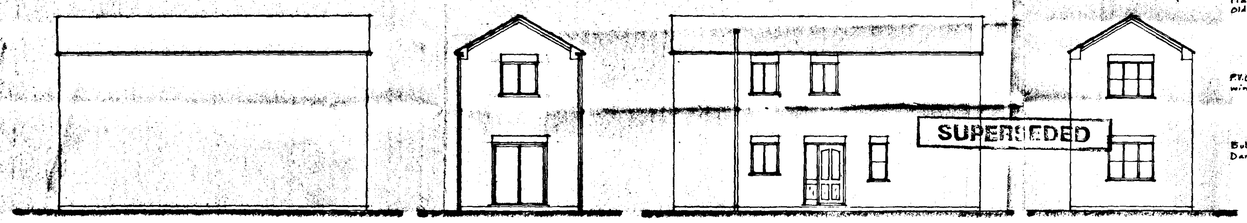



Marley Mendip Tiles
Old English Dark Red.

P.V.C. double glazed windows

Butterley Old Saxon
Dark Multi.

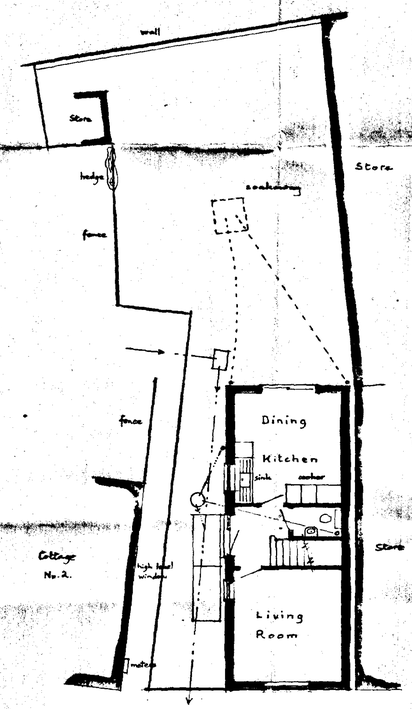

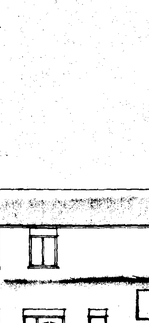

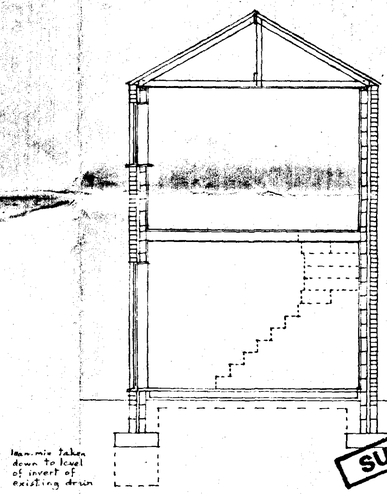

SOUTH HOLLAND DC
HOUSING & PLANNING
-6 APR 2000
Ref: 0401/00

Proposed Cottage

Land adjacent to
2, Fishpond Lane, HOLBEACH

Written dimensions to be used in preference to scaled and all measurements to be verified by checking on site

Scale 1:100 & 1:50

Local Authority Ref.
Planning

Building Regulations

Drawing No. 200403

Date April 2000

A. ROFFE
BUILDING DESIGN & PLANS
1, Green Lane,
SPALDING, Lincs. PE11 2YB
Tel: 01775-723 680

©