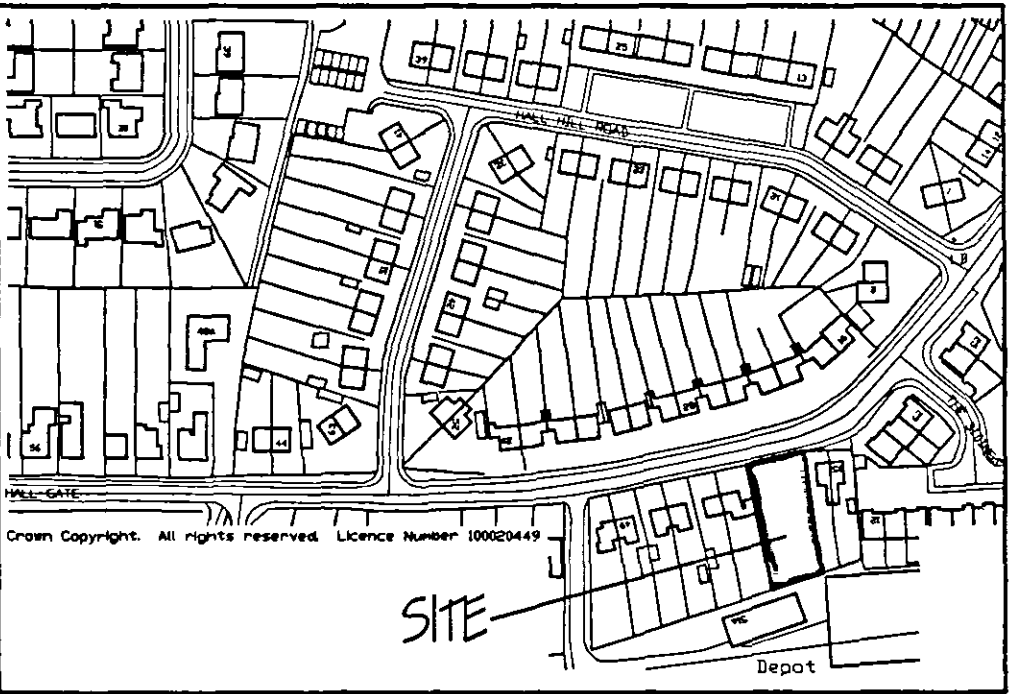


LEGEND

—○— 900mm high post and rail fence

— 1800mm high close boarded timber fence

MATERIALS

HOSKINS AUTUMN RED FACING BRICK

SANDYTOP CALDERDALE SLATE GREY TILES

LANDSCAPING, TREE AND SHRUB PLANTING

All new trees are to be a variety of the following :-

A- SILVER BIRCH (BETULA PENDULA) FEATHERED

B- HAWTHORN (CRATAEGUS LAEVIGATA) FEATHERED

C- WHITE BEAM (SORBUS ARIA) FEATHERED

D- FLOWERING CHERRY 'HISAKURA' (PRUNUS) FEATHERED

all planting to be in accordance with BS 4428: 1989 and amendment no. 1 (1991)

all trees to be planted with minimum 600mm plastic mulch mat and to be staked, tied and tubed

1/3 to 1/2 bag of peat free and shrub planting compost to be incorporated into backfill for each tree hole

ref	revision	date

G. R. MERCHANT
LENG AMICE FWO
ARCHITECTURAL, STRUCTURAL
AND LAND DRAINAGE
CONSULTANTS
Unit 4, Wrights Mews
12A Park Road, Holbeach,
Spalding, Lincs. PE12 7RE
Tel: 01408 494000
Fax: 01408 488744
E-Mail: G. R. Merchant @ Merchant. FS.
Co. UK

Project
PROPOSED RESIDENTIAL DEVELOPMENT AT
59 HALLGATE
HOLBEACH
Lincs

Client
MR & MRS M. WARD

Drawing
BLOCK & LOCATION PLANS

Job Ref. 1278/05	Drawing No. 01
Date MAR 2006	Drawn JPW

Scales
1/100 1/2500

DO NOT SCALE FROM THIS DRAWING
This drawing is copyright and may not be altered, copied, reproduced or used for any other purpose other than that for which it is issued. The General Contractor is to ensure all dimensions on site and report any discrepancies to the Architect. All details shown on this drawing including foundations are based upon typical site conditions related to the area. No responsibility can be accepted for abnormal conditions which may be discovered during construction unless reported to the Architect so that design amendments may be considered. Site and surveys are recommended in respect of foundations to establish specific site conditions before foundation work is undertaken. This drawing is issued to be used for the purpose of obtaining planning permission. It is not to be used for any other purpose. It is not to be used as a contract document. The works will not be supervised or inspected on site by G.R. Merchant or any representative thereof. It is the client's responsibility to ensure that the works are carried out in accordance with the specifications and standards of the relevant authorities. The Architect/Client shall ensure that the relevant contractor is competent with all aspects of the work necessary to achieve compliance with Health and Safety legislation for Building, site and Work plans. The Employer/Client is advised that should the works need to comply with the Construction Design and Management Regulations an independent Planning Supervisor will be required. The works and completion of all that is shown on this drawing and details. Work that may not specifically be shown but may be reasonably inferred as necessary to carry out the works shall be deemed to be included. It is the client's responsibility to ensure that the works are carried out in accordance with the specifications and standards of the relevant authorities. Party Wall Act, Act 1960, when building in close proximity to adjoining neighbours boundaries.

EXISTING HOUSE

EXISTING PRE-FABRICATED ASPBESTOS BUNGALOW TO BE REMOVED

EXISTING HOUSE

HALLGATE

DETERMINED PLAN