





Front Elevation

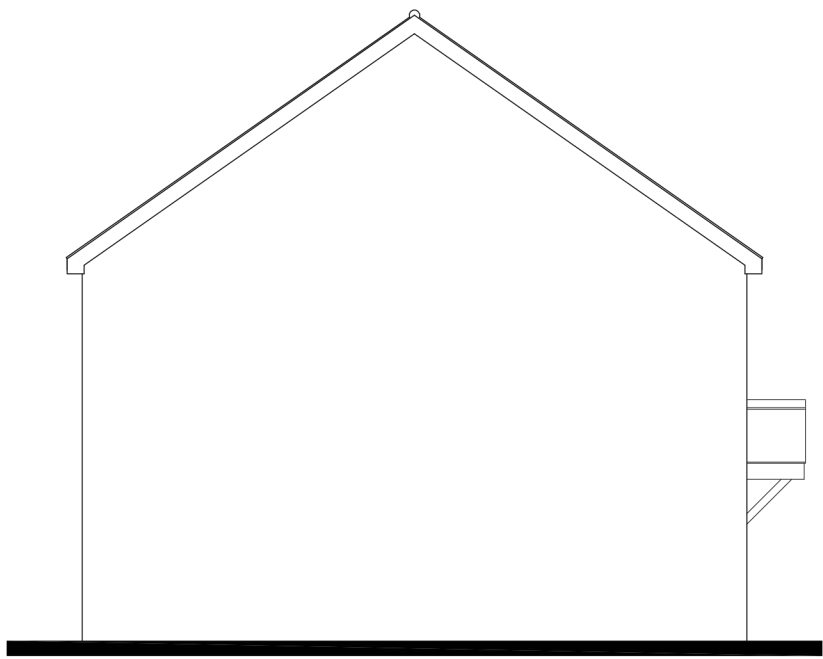


Side Elevation




Rear Elevation

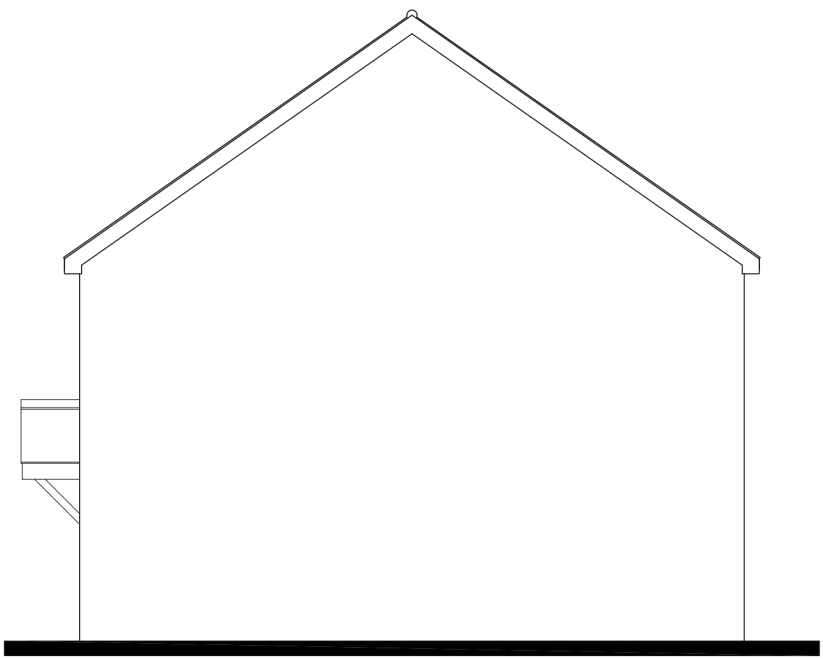


Side Elevation

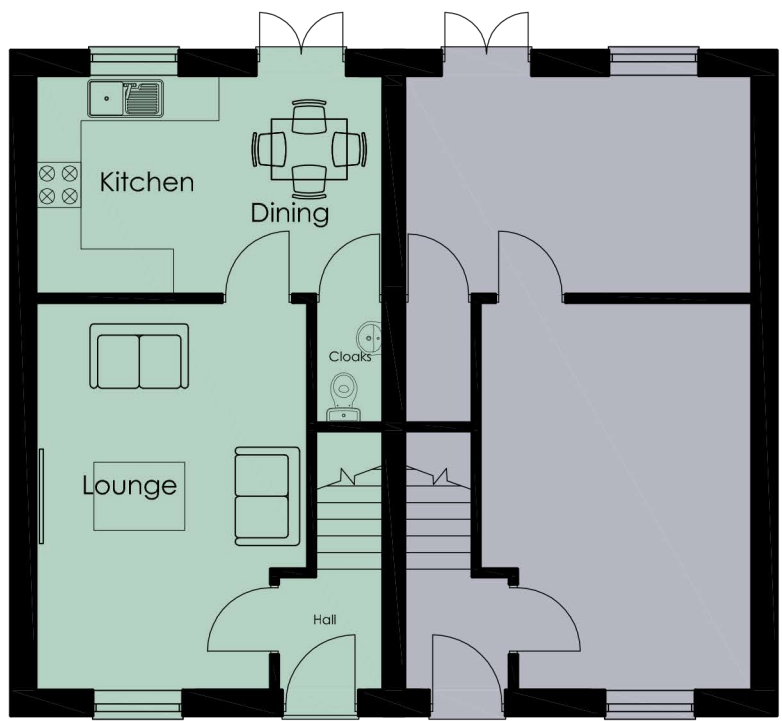

Ground Floor Plan

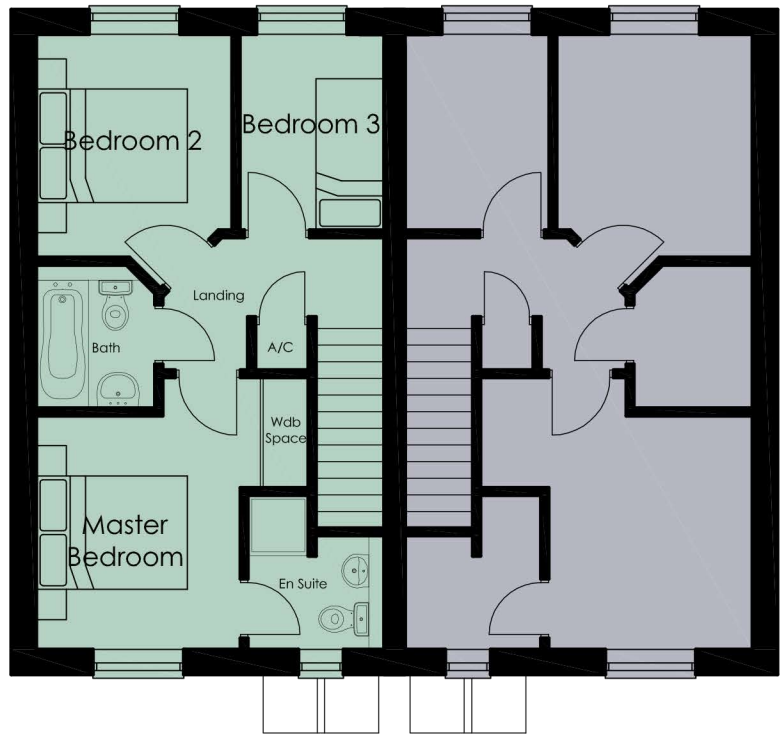

First Floor Plan

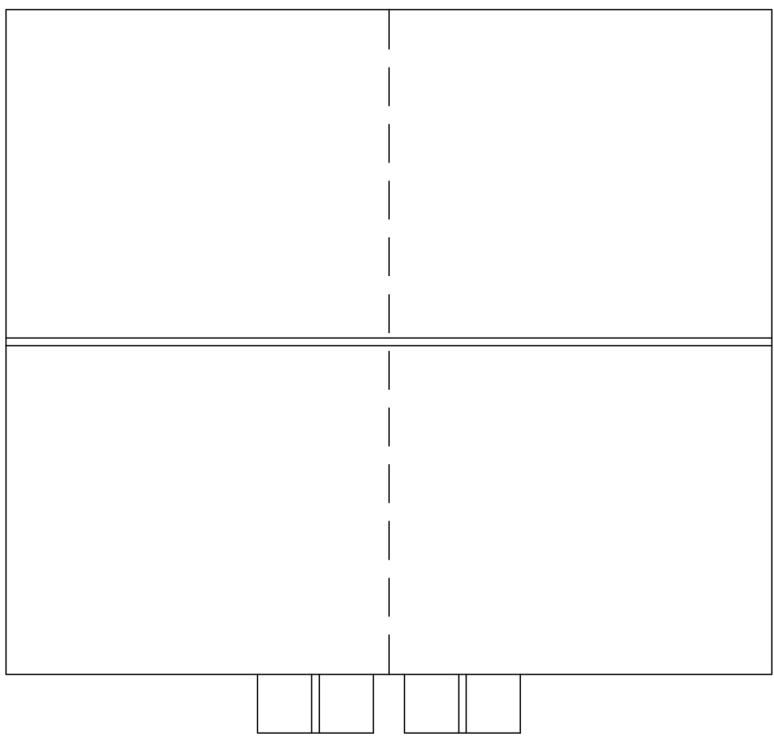

Roof Plan



Manor Farm
Fen Road
Holbeach
Spalding
Lincolnshire
PE12 8QA
T: 01406 490590
W: www.ashwoodhomes.co

PROJECT: Proposed residential development at Penny Hill Road, Holbeach

DRAWING:
870-100 (The Sparta)

SCALE:
1:100 @ A2

DRAWN:
CLH

DATE:
13.04.2016

DRAWING NO.:
230.870.P.01

Rev	Date	Description
Do not scale directly from this drawing. The copyright to this drawing is owned by Studio 11 Architecture.		

The Boathouse
Harbour Square
Nene Parade
Wisbech
Cambridgeshire
PE13 3BH
T: 01945 467339
W: www.studio11architecture.co.uk

