






FRONT

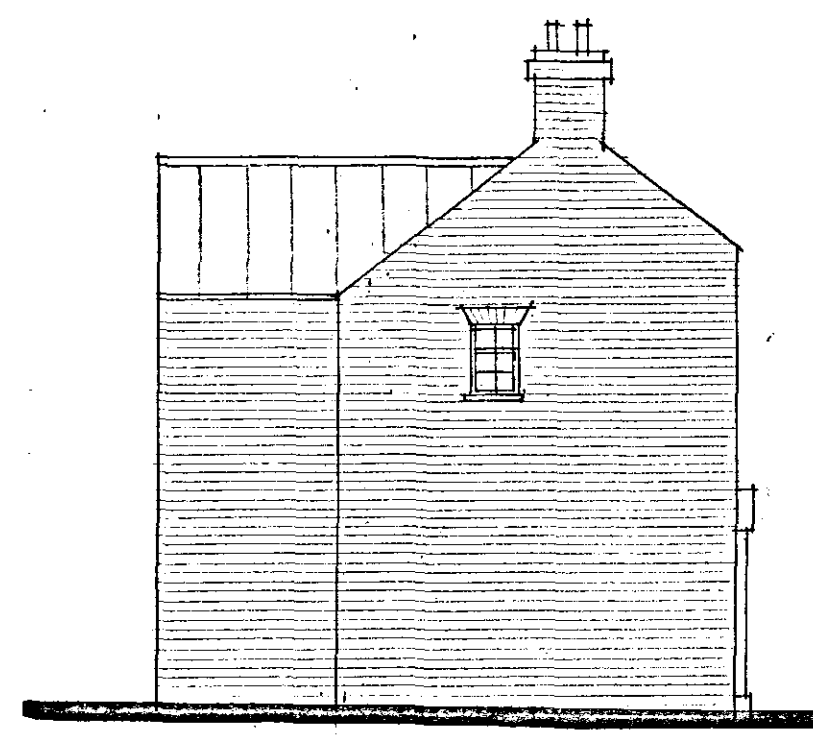


SIDE

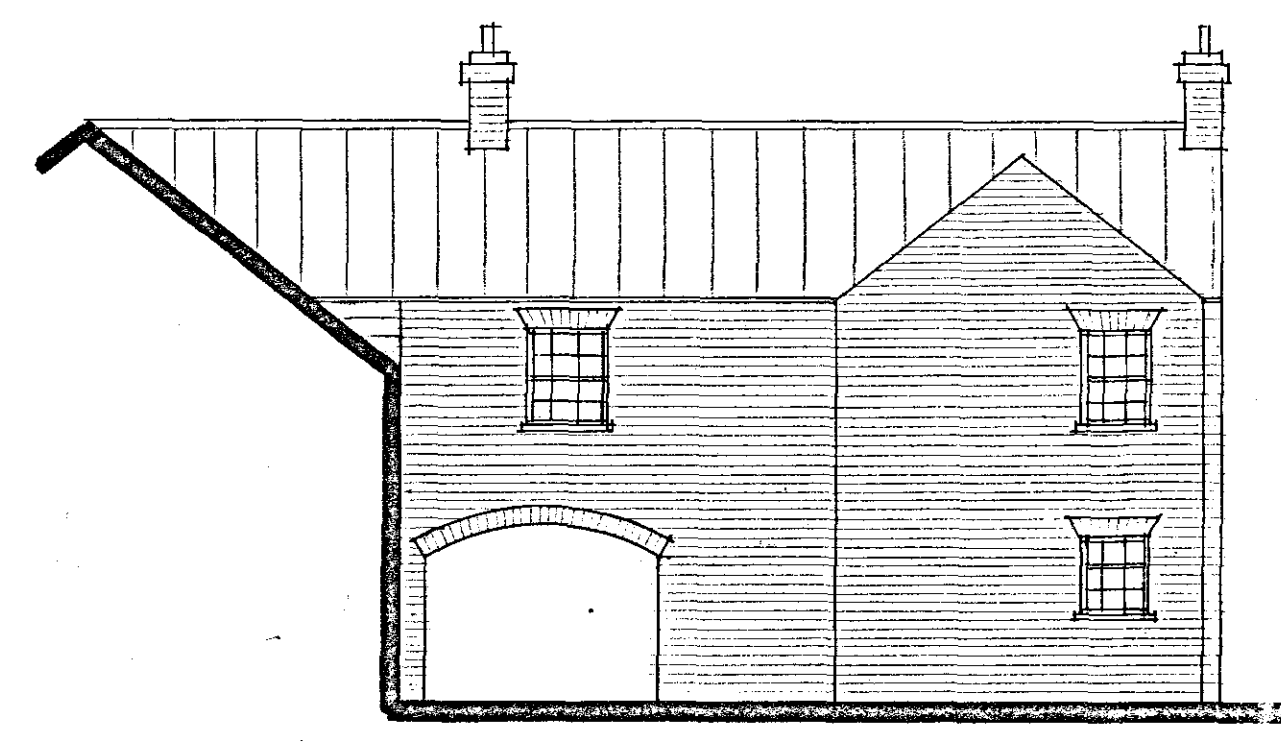


REAR

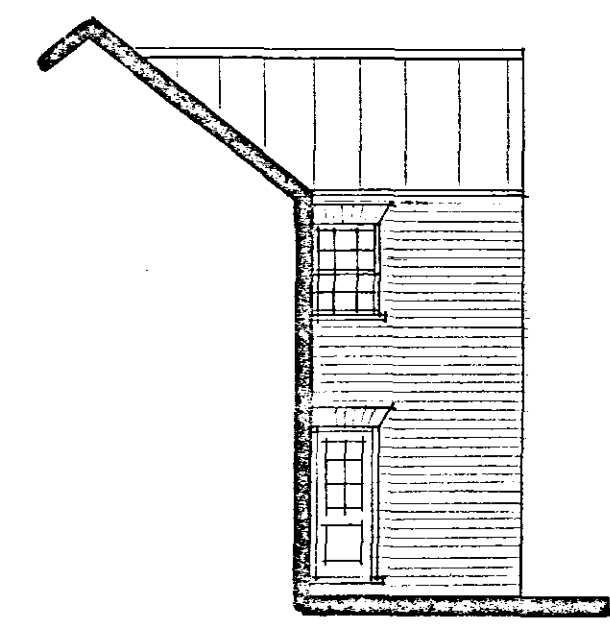

SIDE

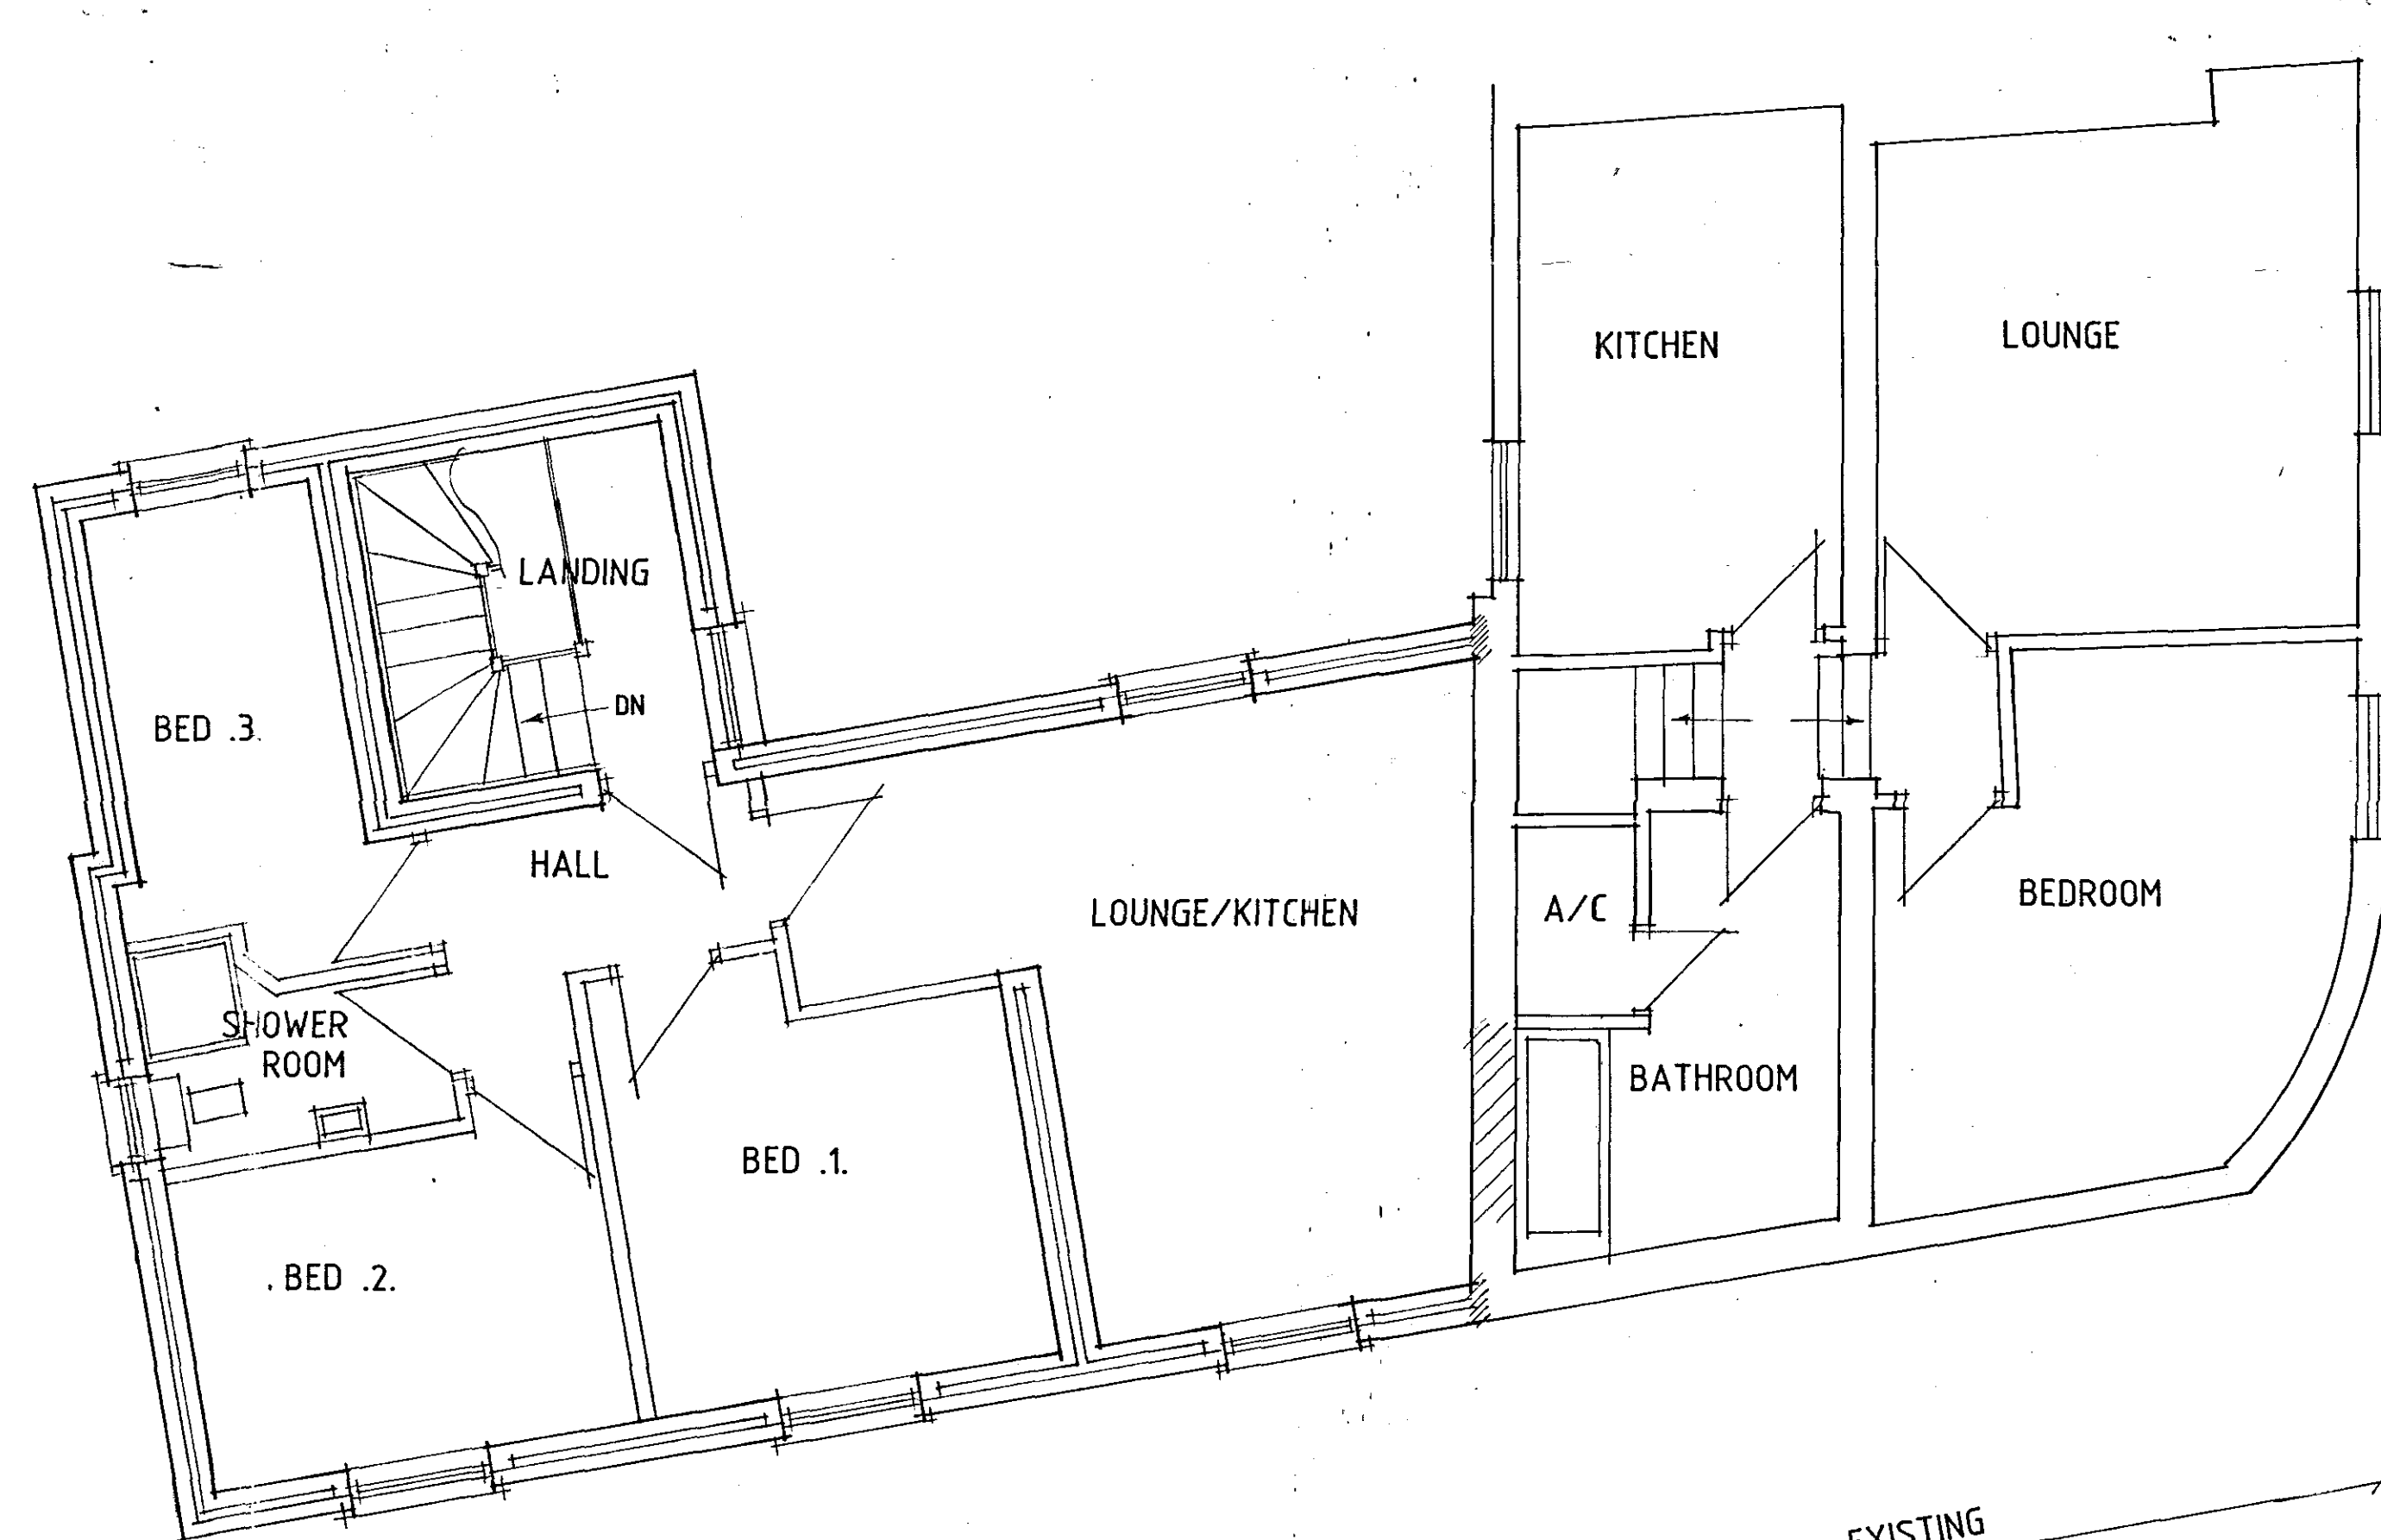

FIRST FLOOR PLAN

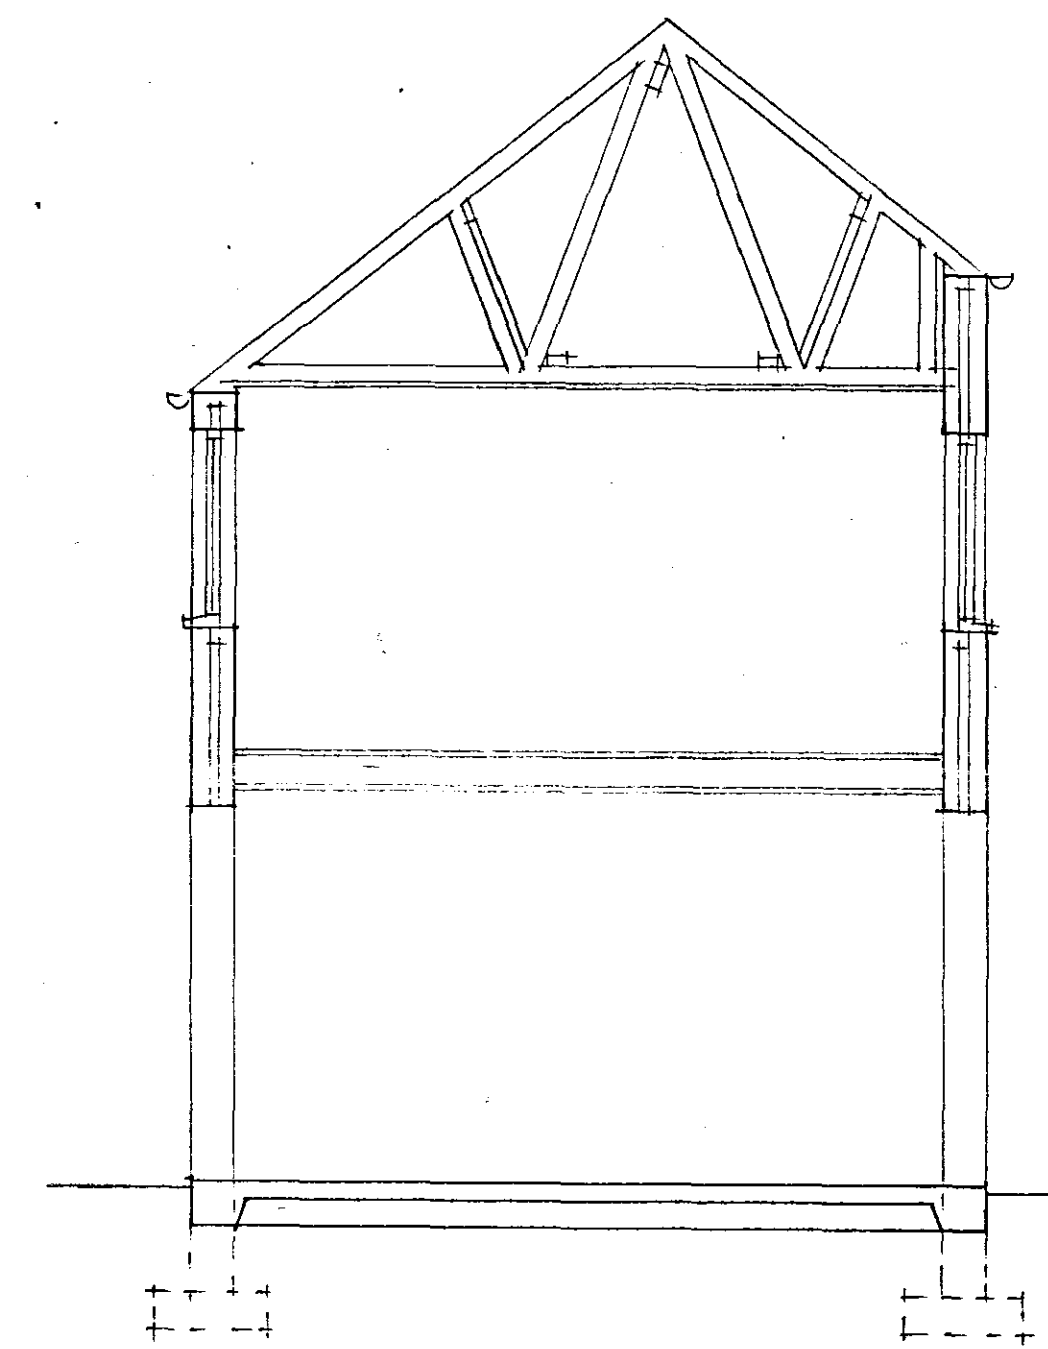

SECTION

SUPERSEDED

SHDC
Planning & Development
- 4 APR 2008
Ref: 0443/08

Status
DESIGN
CONSULTANTS IN ARCHITECTURE & PLANNING

PROPOSED EXTENSION TO
40 - 42 HIGH STREET,
HOLBEACH TO PROVIDE
SHOP & FLAT FOR

FENBANK BUILDERS

PLANS AS PROPOSED

1:50 1:100 FB07-010/4
JAN-08 B.GILHAM.