

Do not scale from this drawing.

The General Contractor is to check all dimensions on site and report discrepancies to the Architect.

Please note this drawing is not a conveyance drawing.


This drawing is limited in the amount of information contained and does not purport to contain a full specification of the works. It is solely for the purpose

All materials to be new unless stated otherwise and all components and materials, etc. to be used, fitted and installed, etc. in strict accordance with manufacturers' instructions and relevant Code of Practice. Materials should conform to appropriate British Standard specification or BBA Certificate or European Code equivalent.

The works shall comprise of all that shown on the drawings and information, etc. Works that may not specifically be shown but may be reasonably inferred as necessary to carry out the works shall be deemed to be included.

These notes relate to this drawing and all associated drawings.

Connect foul drains to foul sewer, all to Anglian Water requirements.

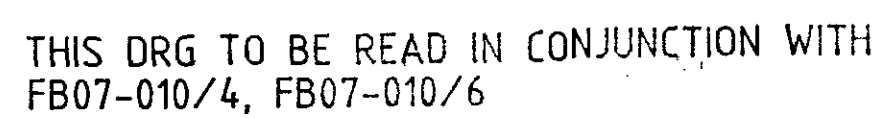

A - DESIGN ALTS - 11.3.08

SHDC
Planning & Development
- 4 APR 2008
Ref: 0443/08

JAN-08 B.GILHAM.

2 Edinburgh Walk, Holbeach,
Spalding, Lincs. PE12 7AP.
Tel: 01406 424343 Fax: 01406 490702