






FRONT

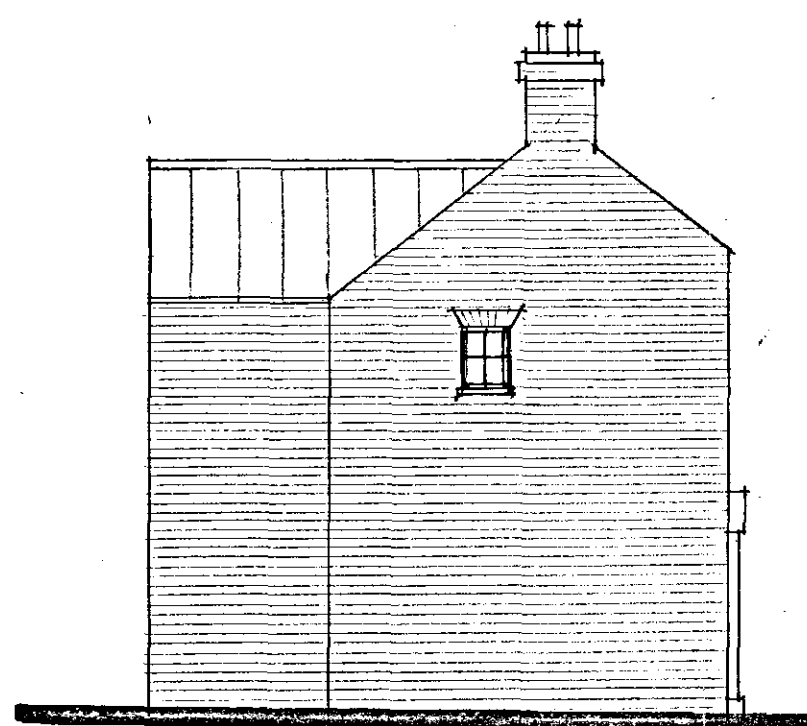


SIDE

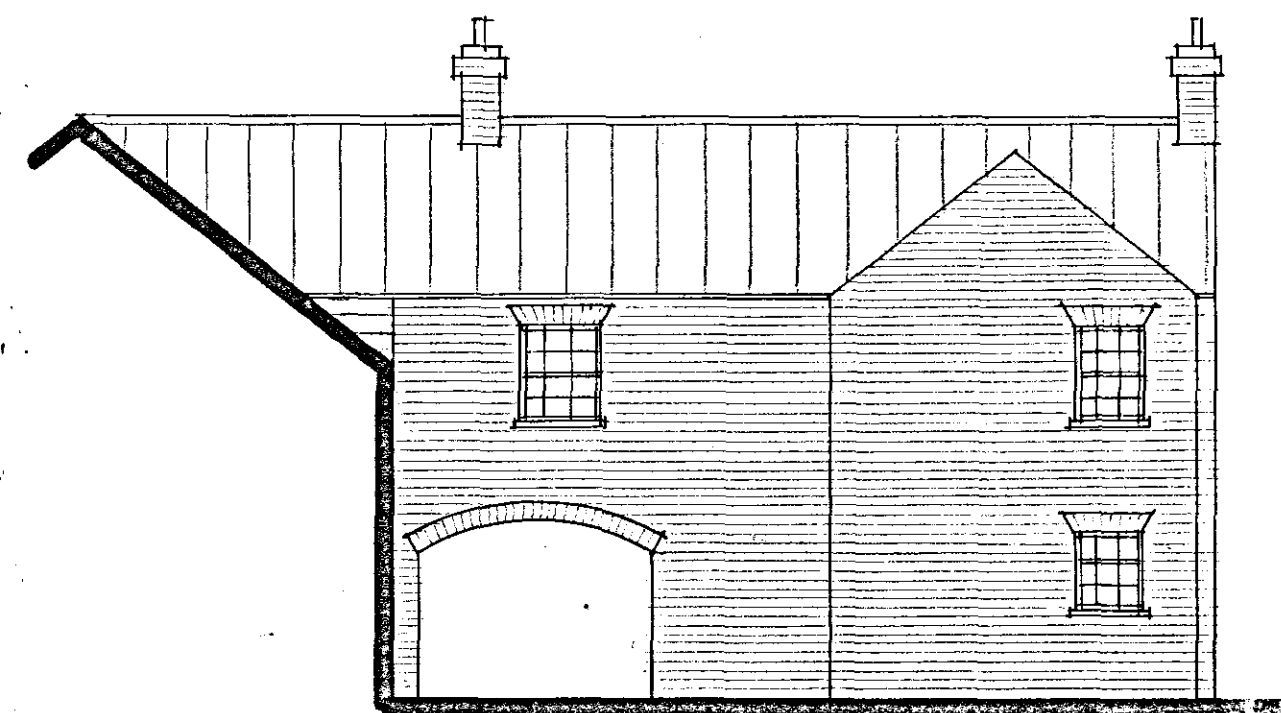


REAR

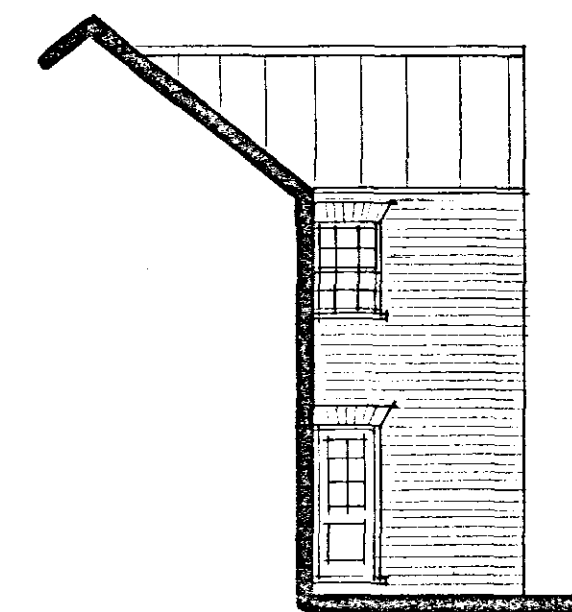

SIDE

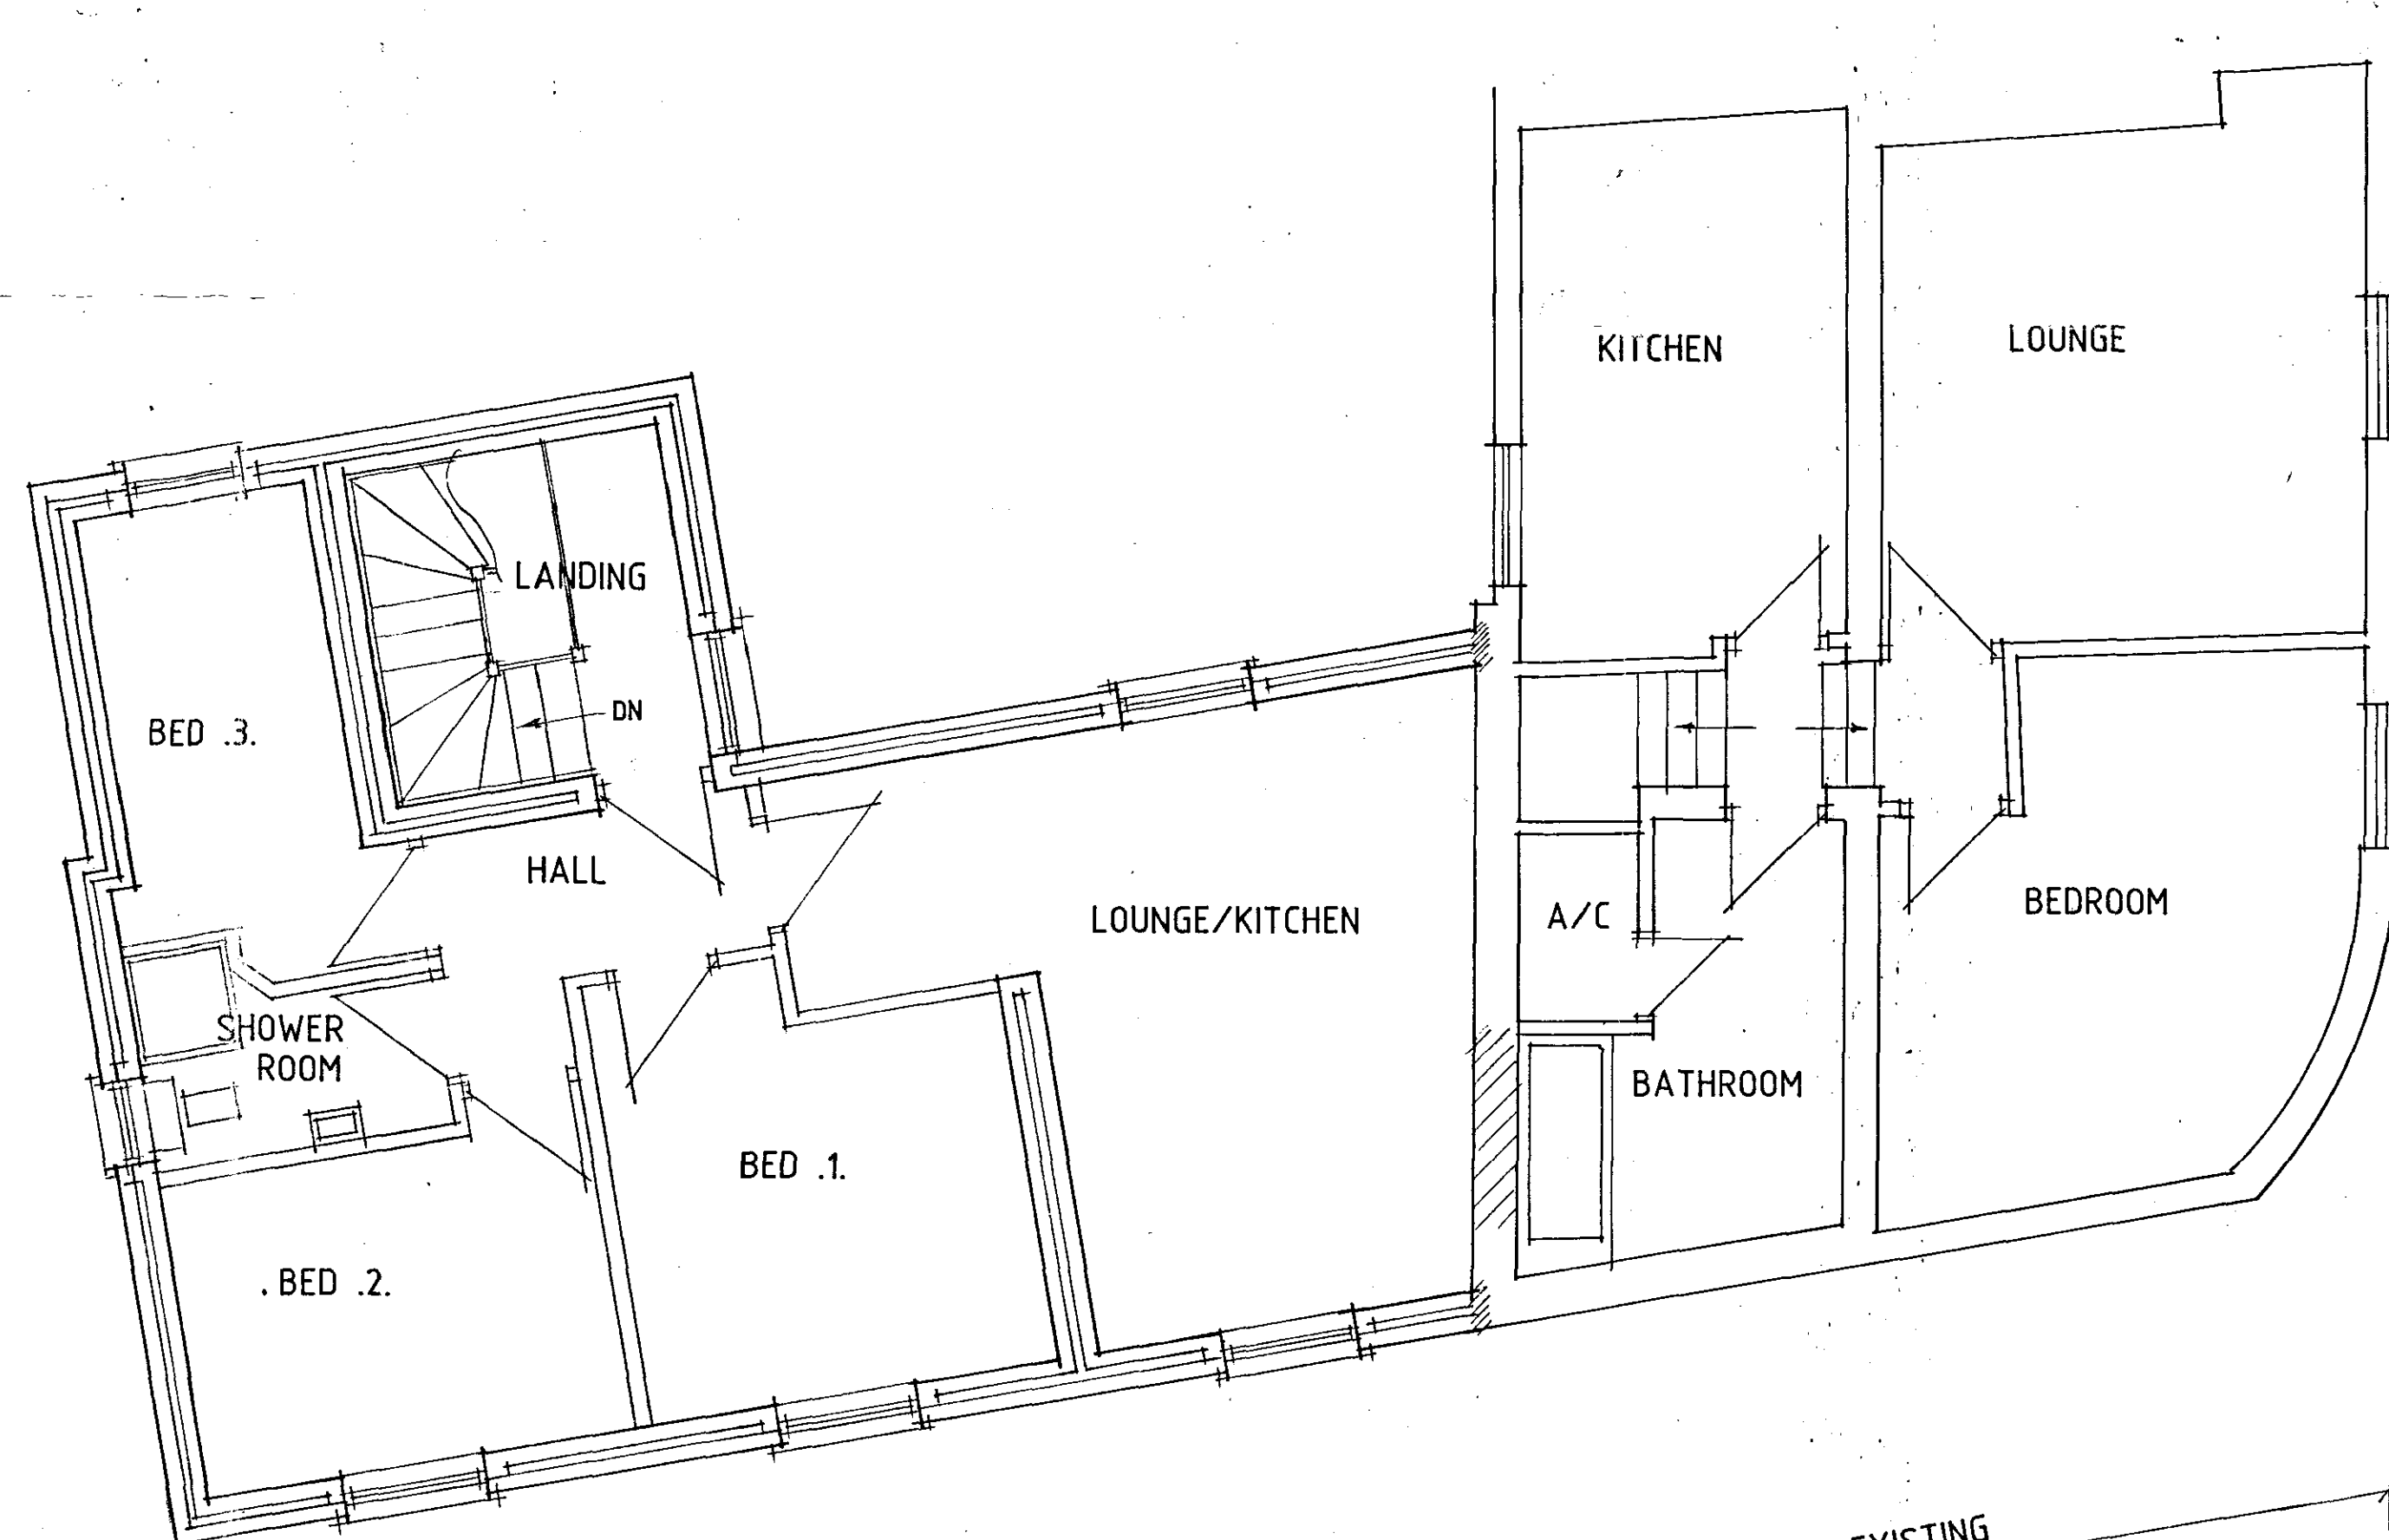

FIRST FLOOR PLAN

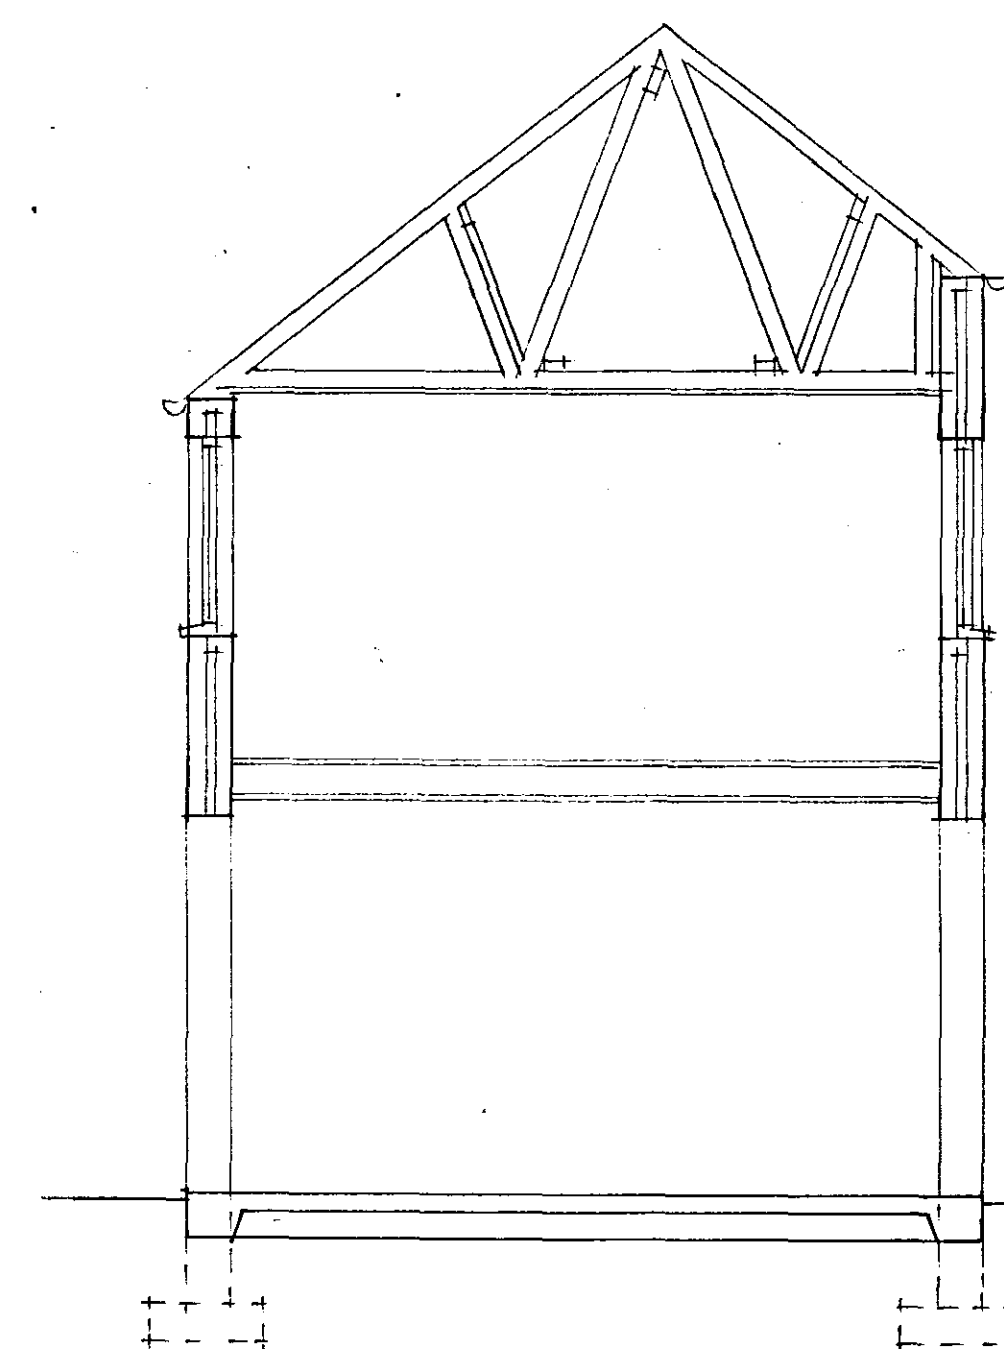

SECTION

A - ALTS - 3.9.08

AMENDED PLAN

Ref. A1

Status
DESIGN

CONSULTANTS IN ARCHITECTURE & PLANNING

SHDC
Planning & Development
- 9 SEP 2008
Ref: 0443/08

DETERMINED
PLAN

PROPOSED EXTENSION TO
40 - 42 HIGH STREET,
HOLBEACH TO PROVIDE
SHOP & FLAT FOR

FENBANK BUILDERS

PLANS AS PROPOSED

1:50 1:100 FB07-010/4
JAN-08 B.GILHAM.

A - DESIGN ALTS - 11.3.08

2 Edinburgh Walk, Holbeach,
Spalding, Lincs. PE12 7AP.
Tel: 01406 424343 Fax: 01406 490702

