


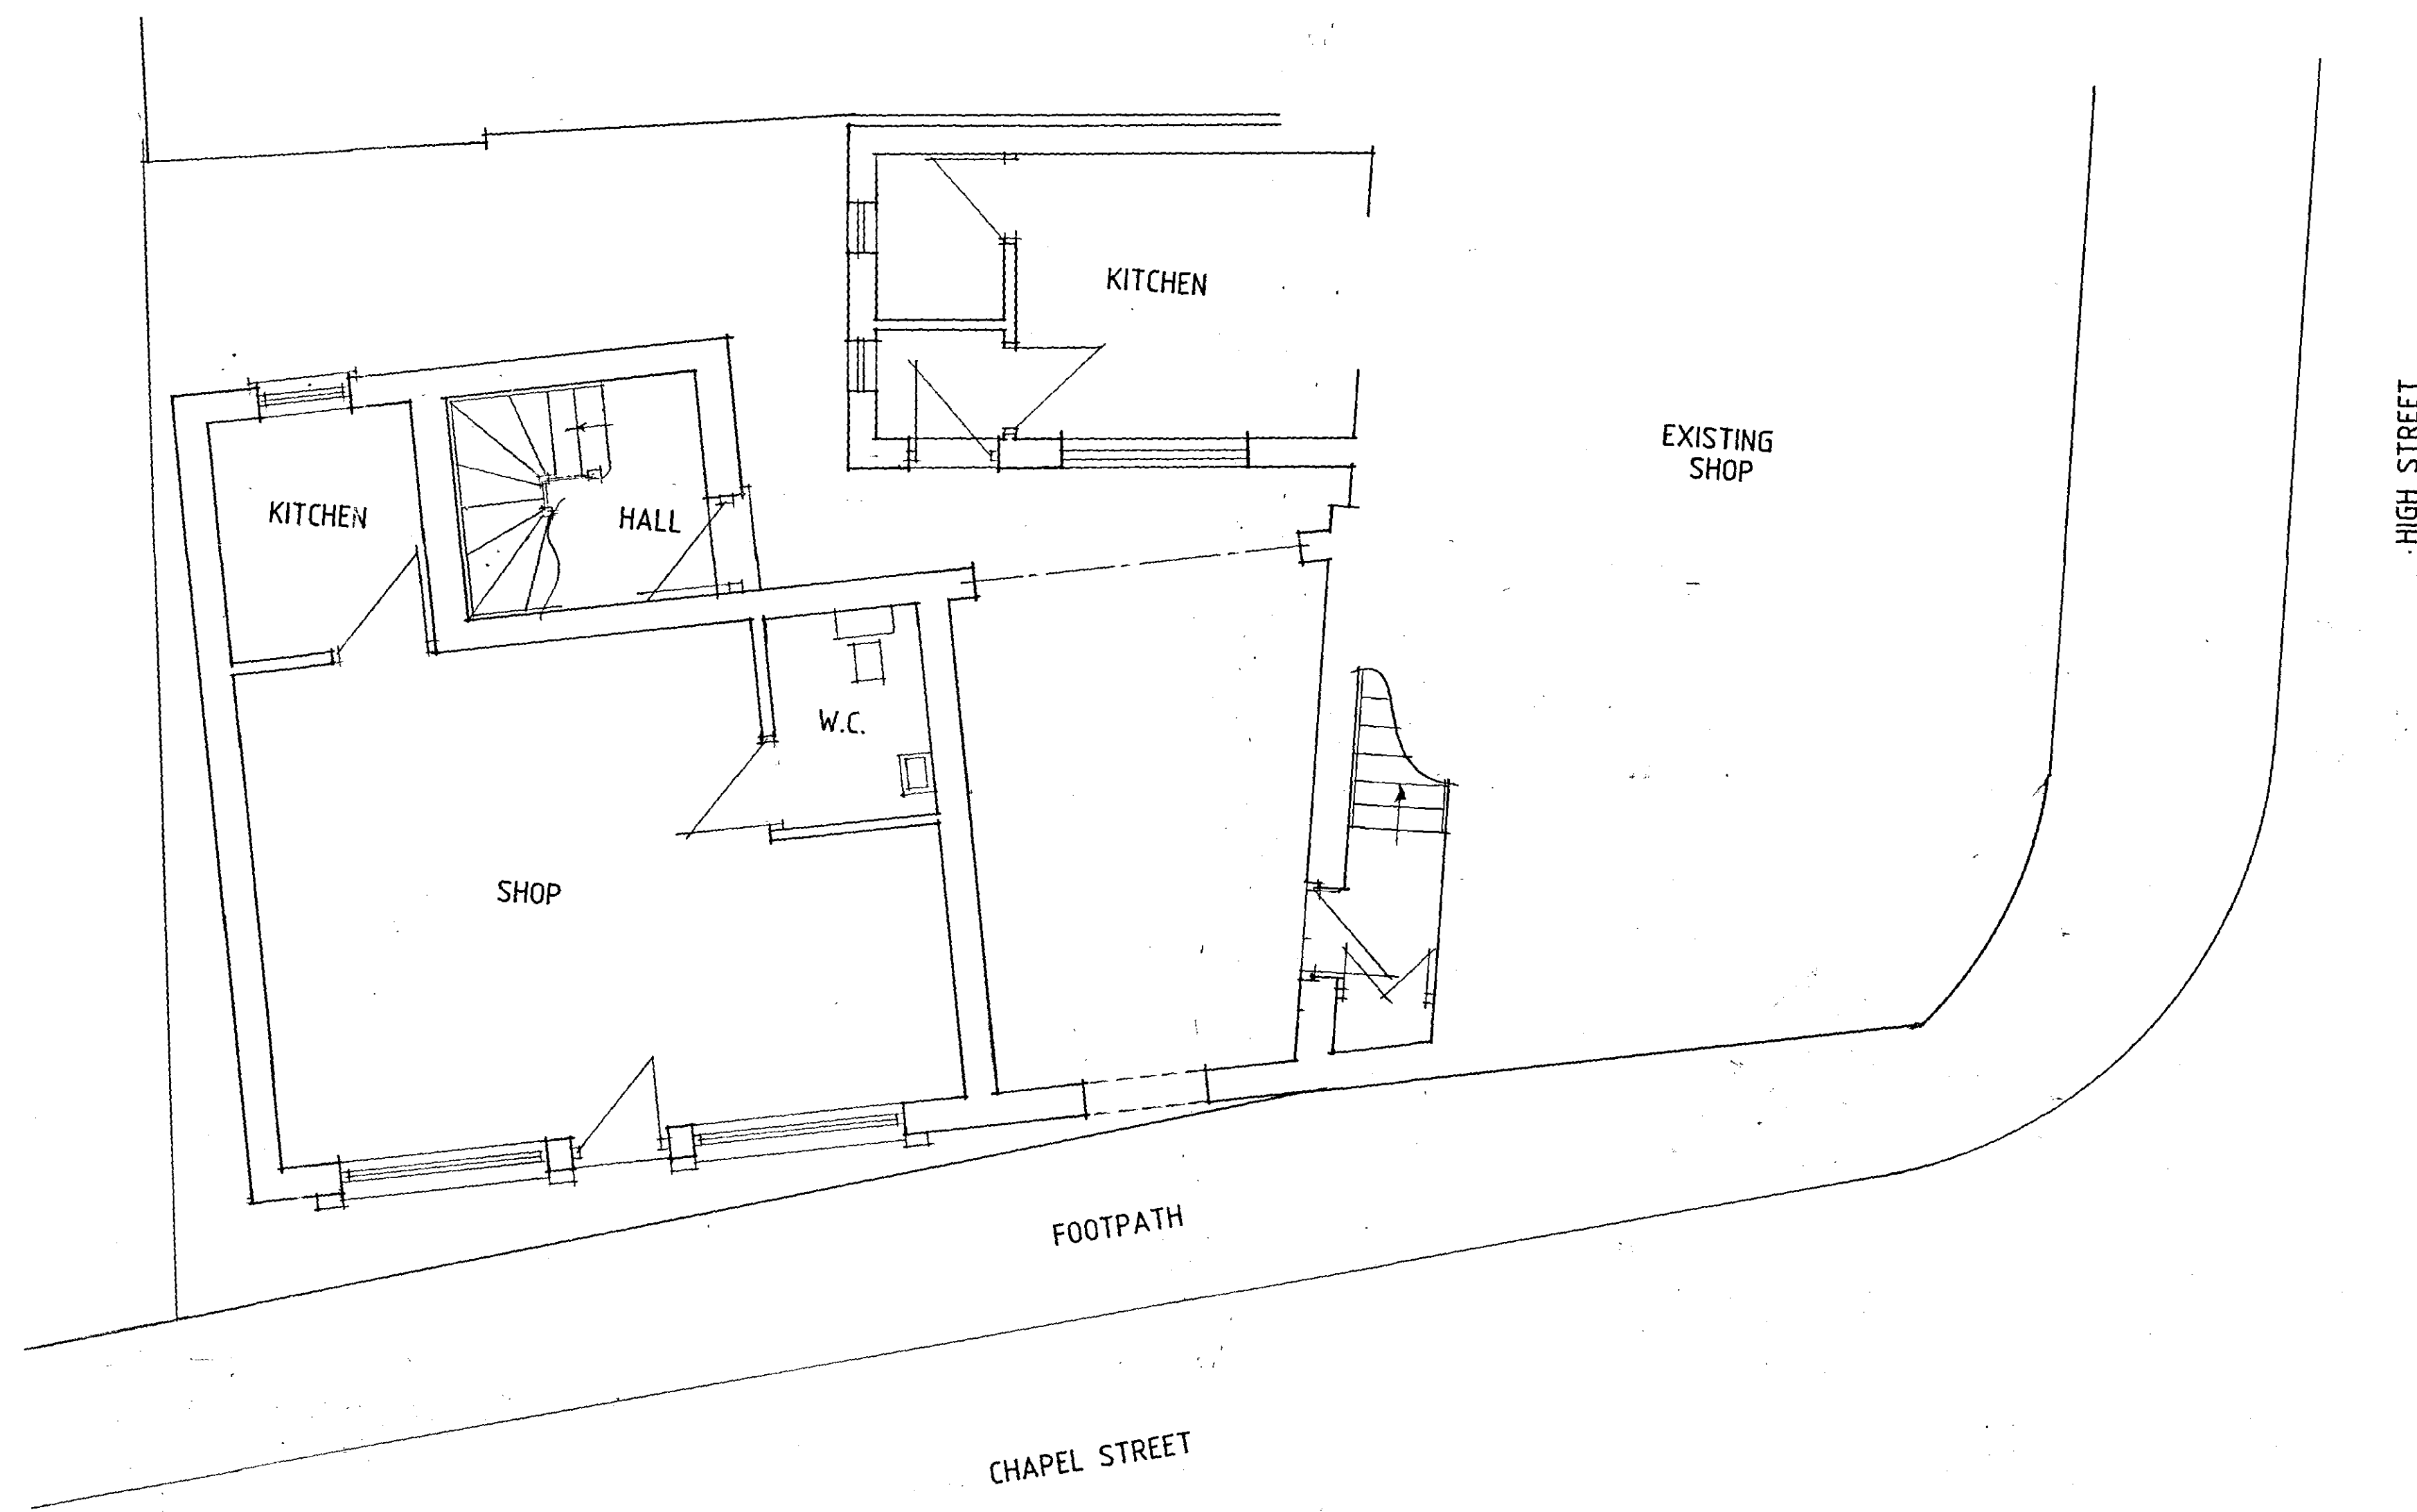

SITE PLAN

GROUND FLOOR PLAN

Status
DISTRICT
CONSULTANTS IN ARCHITECTURE & PLANNING

PROPOSED SHOP & FLAT
AT REAR OF 40 - 42
HIGH STREET, HOLBEACH
FOR

FENBANK BUILDERS

SKETCH

1:50

FB07-010/5

JAN-08

B.GILHAM.