


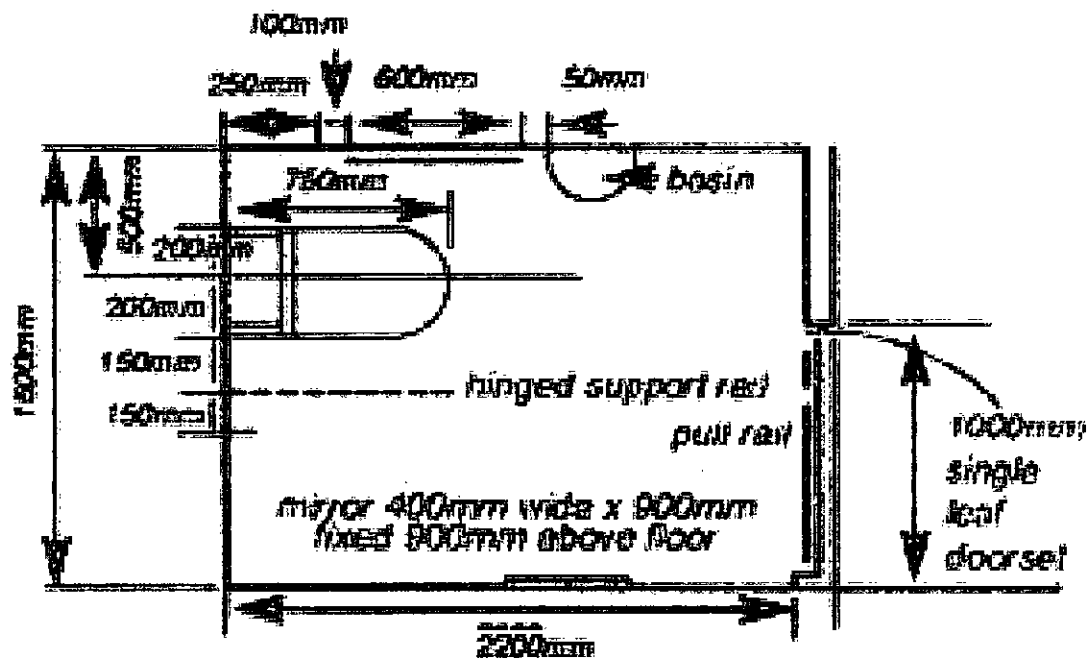

SHDC
 Planning & Development
 14 JUN 2011
 Ref: 0448-11