



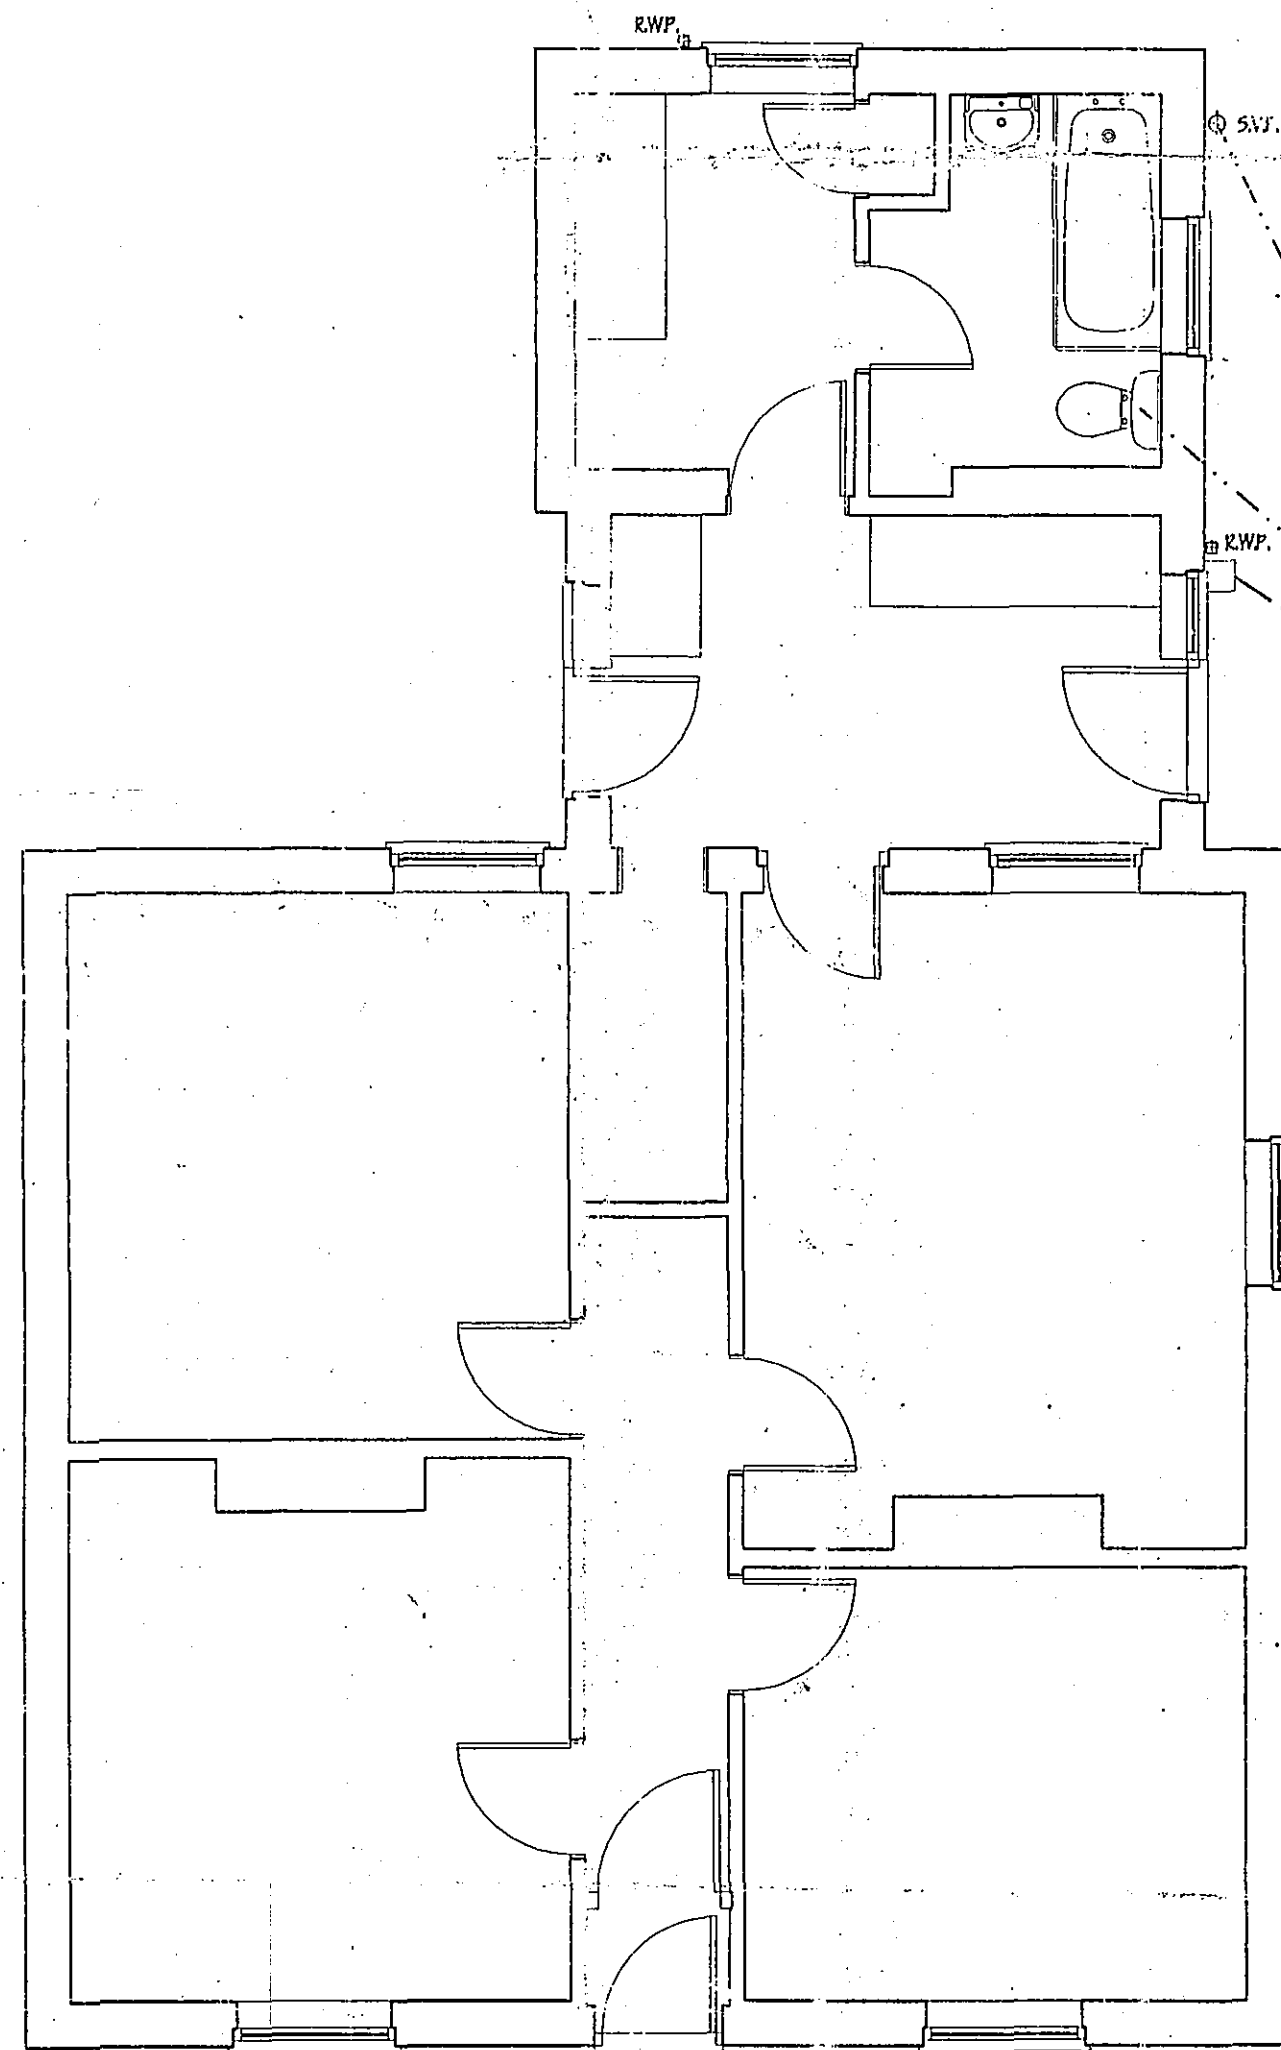


FLOOR PLAN (EXISTING)


1:50

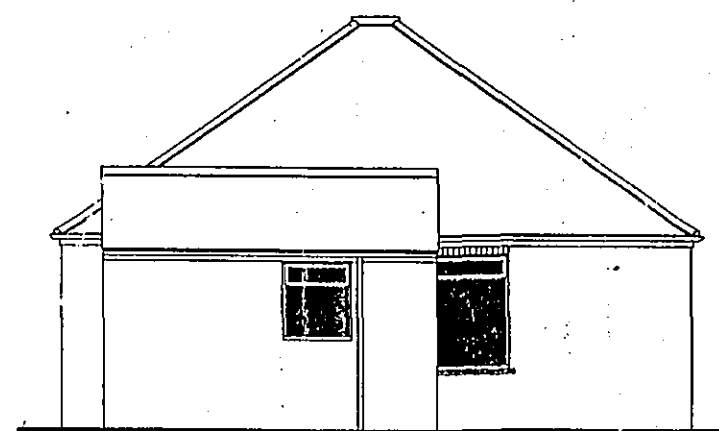


NORTH ELEVATION (EXISTING)

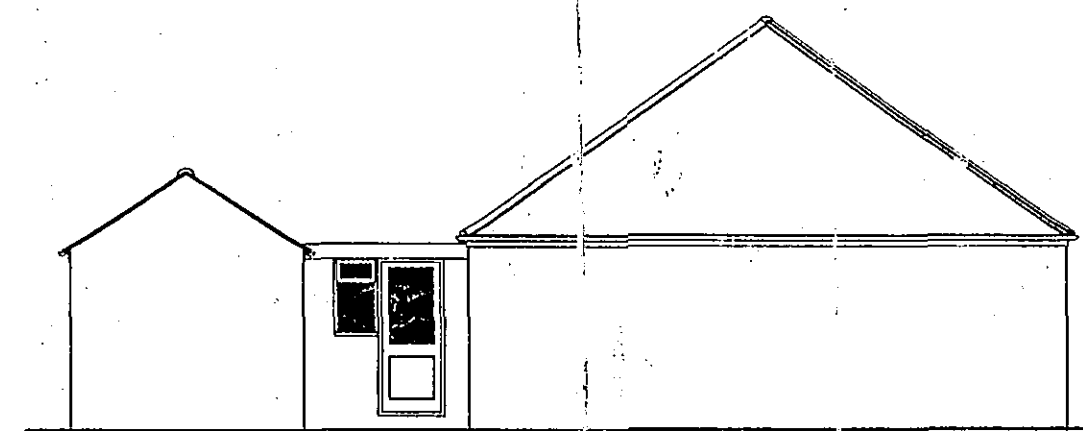

WEST ELEVATION (EXISTING)

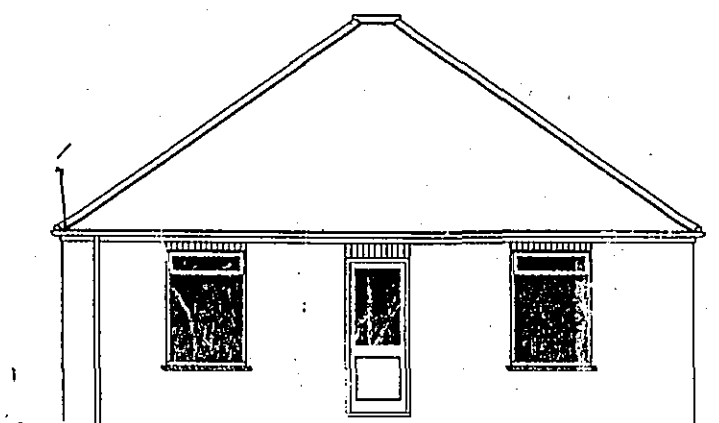


SOUTH ELEVATION (EXISTING)

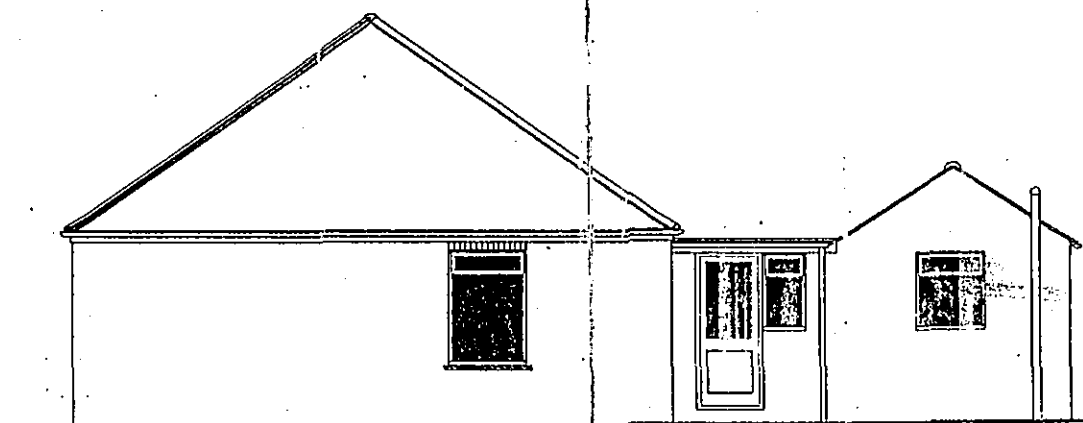


EAST ELEVATION (EXISTING)

1:100

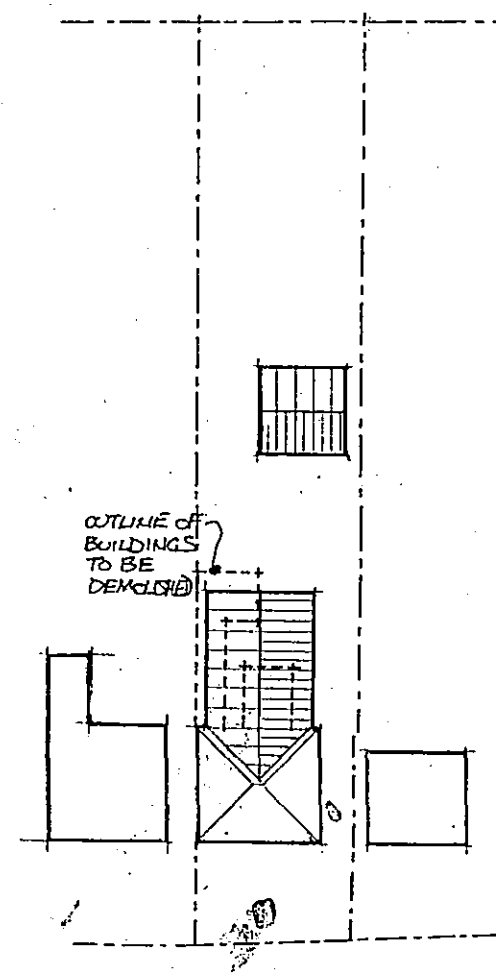

BLOCK PLAN 1:500

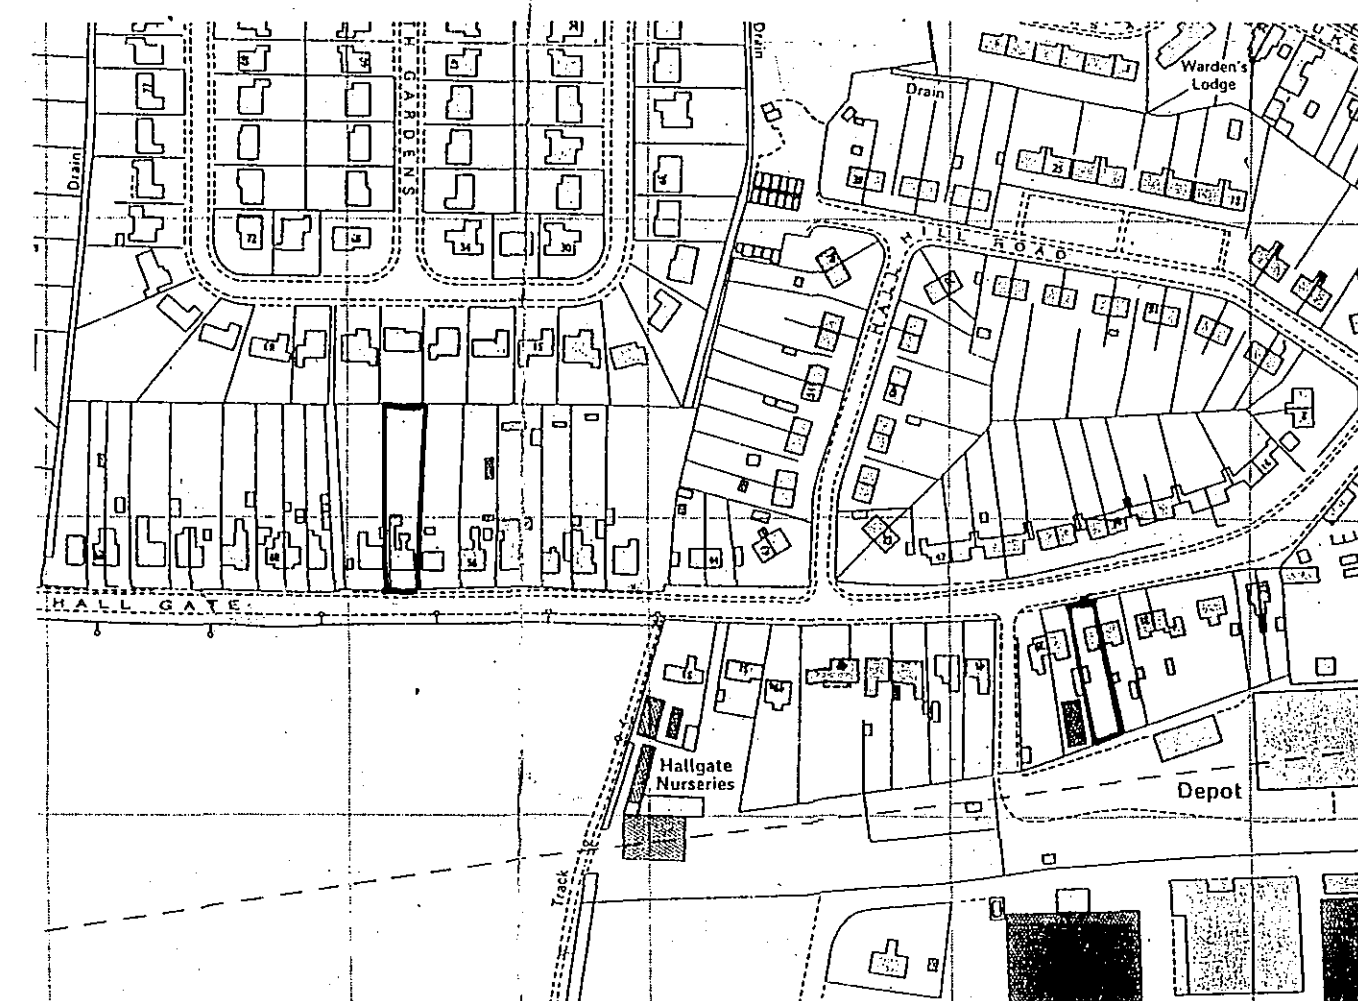

LOCATION PLAN 1:2500



29 MAR 2006
0452/06

EXISTING LAYOUT AND LOCATION PLAN AT 60 HALLGATE HOLBEACH SPALDING Lincs
CLIENT. MR A ROBINSON

10-3-06.
DRAWING 1/2.