





Front Elevation

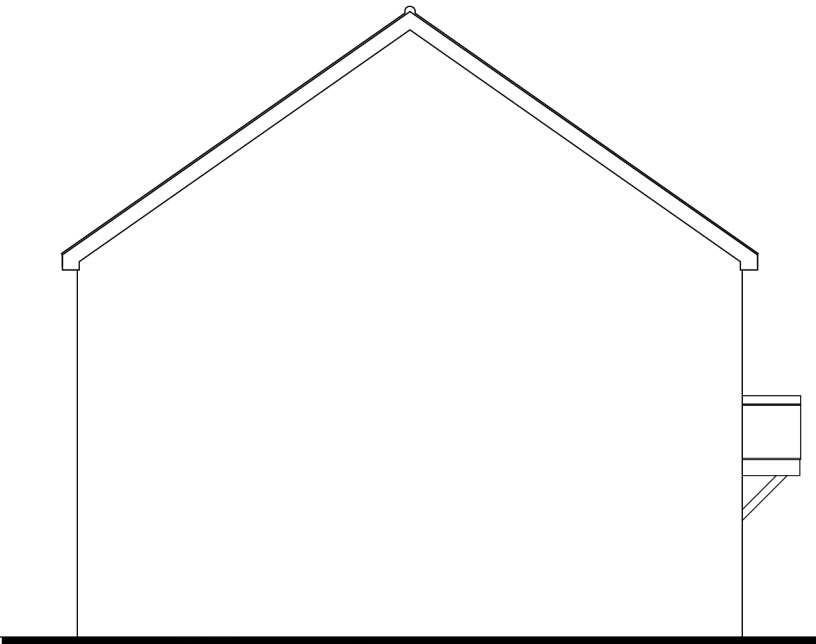


Side Elevation




Rear Elevation

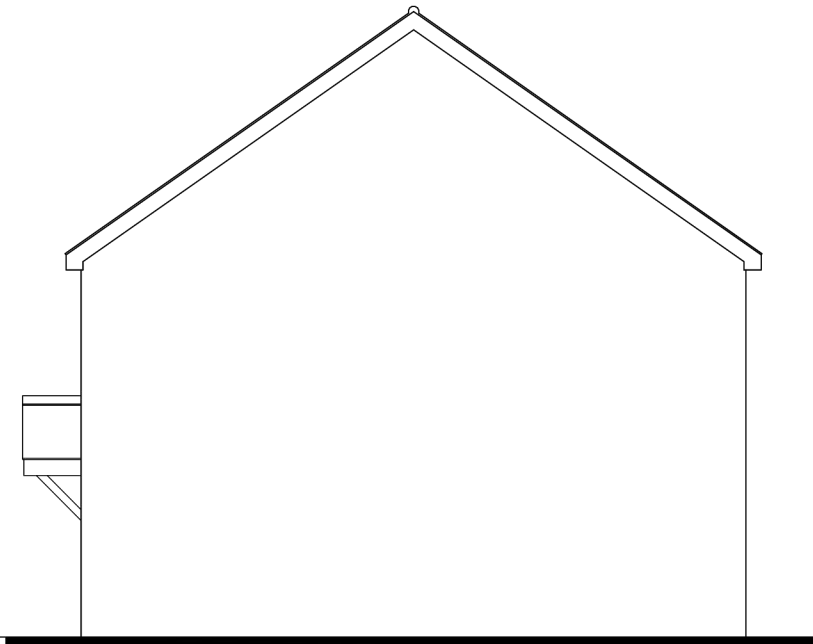


Side Elevation

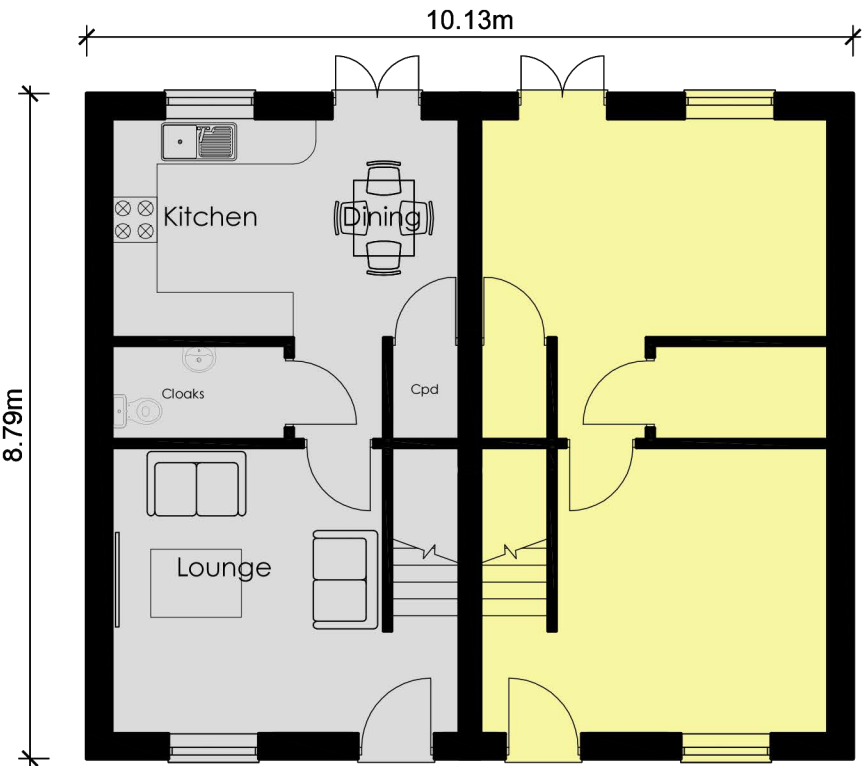

Ground Floor Plan

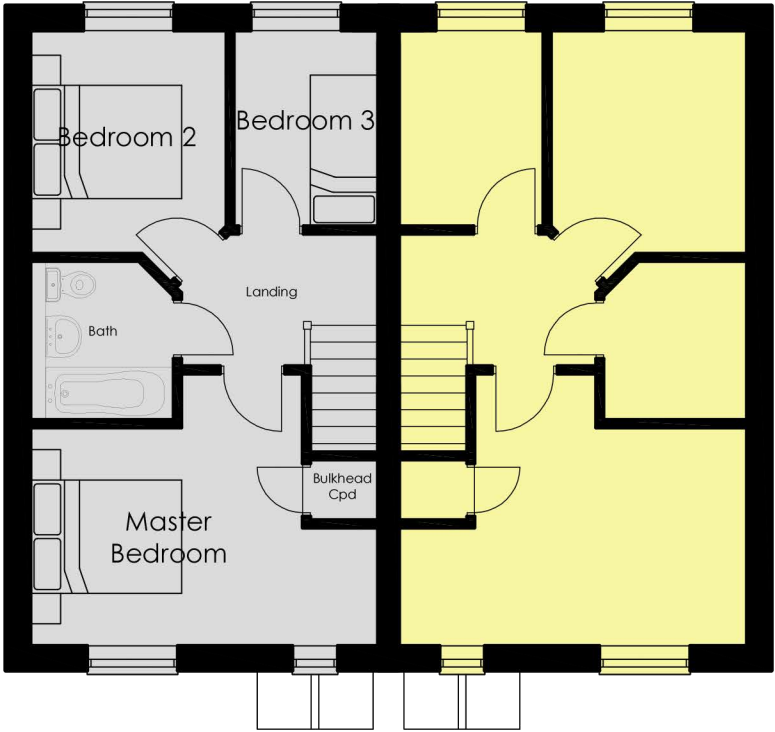

First Floor Plan

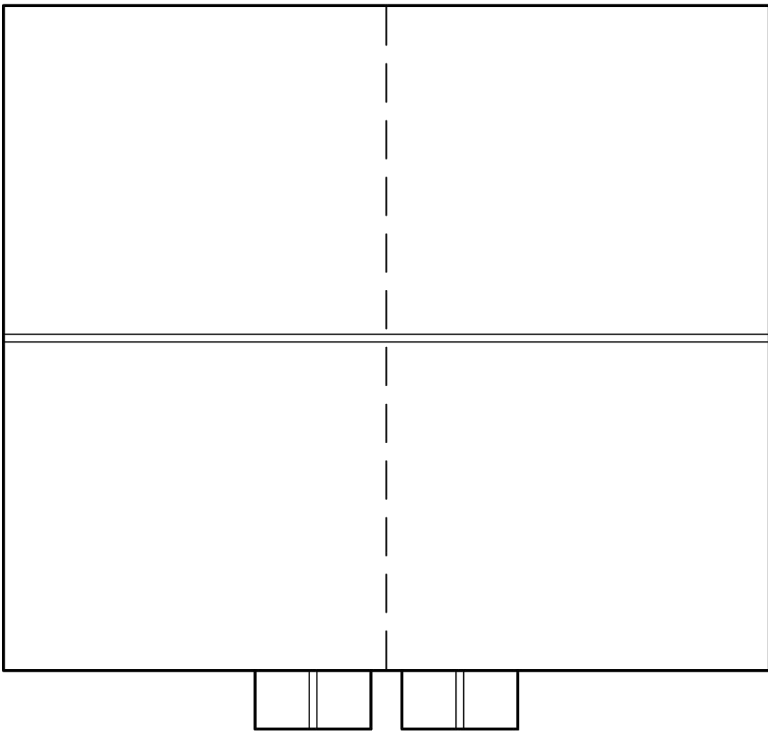

Roof Plan

REVISION	DATE	DRAWN	DESCRIPTION
CLIENT	Benchmark Properties		
PROJECT	Proposed residential development at Low Lane, Holbeach		
DRAWING	Aff-3B5P-01R & Aff-3B5P-01SO Floor Plans & Elevations		
SCALE	1:100 @ A2	DRAWN CLH	DATE 31.10.2014
STUDIO 11 ARCHITECTURE LTD, THE BOATHOUSE, HARBOUR SQUARE, NENE PARADE, WISBECH, CAMBRISGESHIRE. PE13 3BH T: 01945 467339 E: design@studio11architecture.co.uk W: www.studio11architecture.co.uk			