

Front Elevation


Side Elevation

Rear Elevation

Side Elevation

3.00m


5.50m

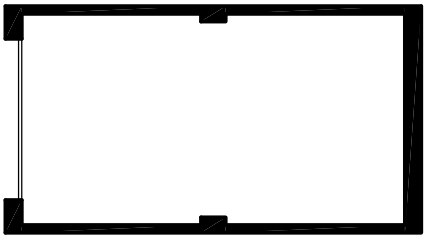

Floor Plan



Roof Plan

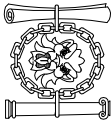

PLANNING
APPLICATION

REVISION	DATE	DRAWN	DESCRIPTION
----------	------	-------	-------------

CLIENT Benchmark Properties

PROJECT Proposed residential development of Low Lane, Holbeach

DRAWING Single Garage
Floor Plans & Elevations

SCALE 1:100 @ A3 **DRAWN** KB **DATE** 15.05.2015



STUDIO 11
architecture

DRAWING NO.
206.DSG.P.01