
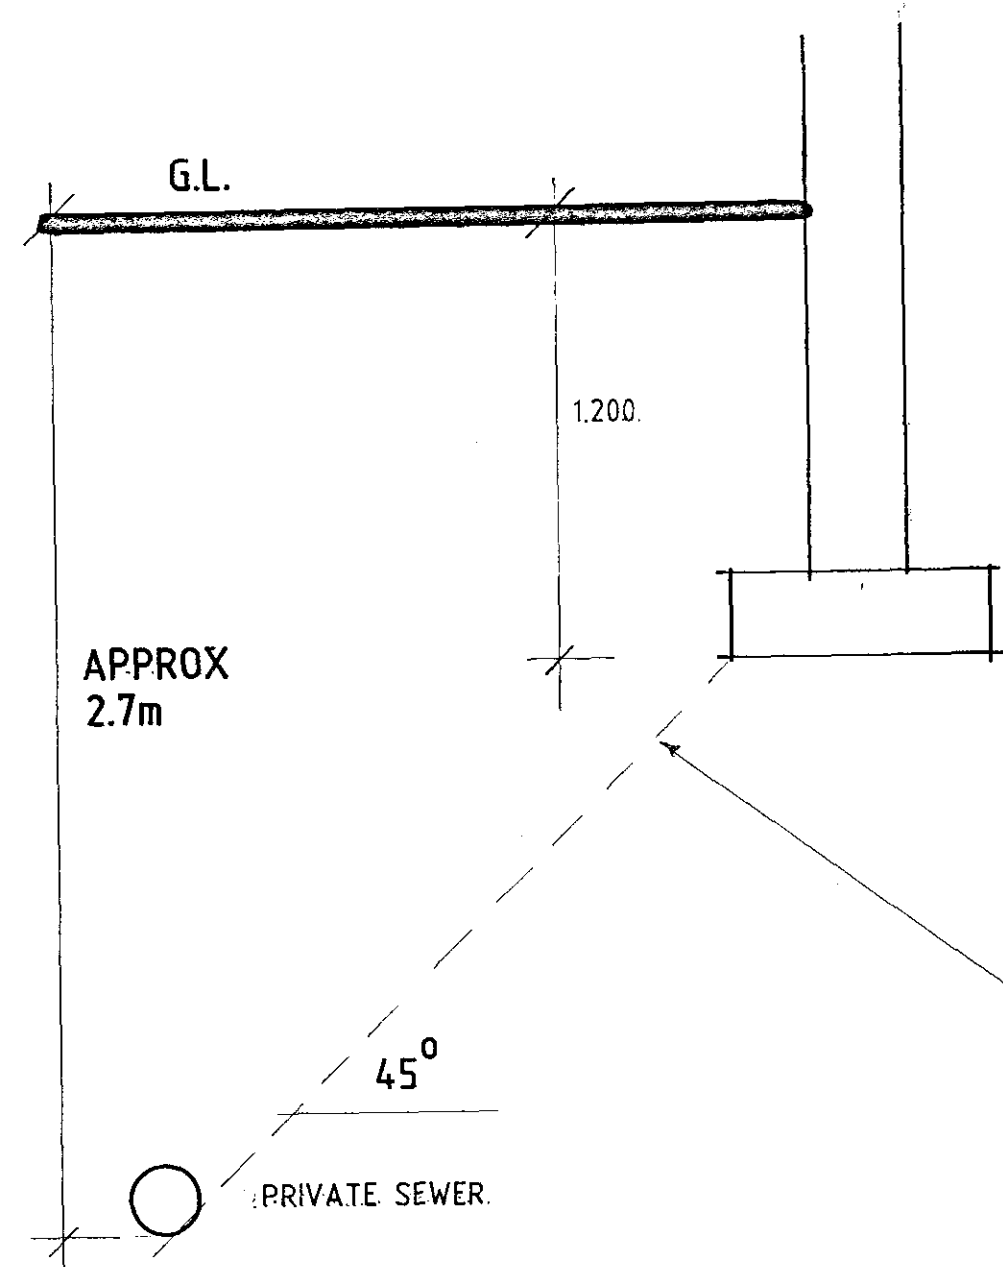


SECTION THRO SITE

LEVELS AS MARKED ON SITE PLAN

- 1 - 0.937 ROAD
- 2 - 1.000 PATH
- 3 - 0.632
- 4 - 0.837 FLOOR LEVEL
- 5 - 0.302
- 6 - 0.487 FLOOR LEVEL
- 7 - 0.522
- 8 - 0.224

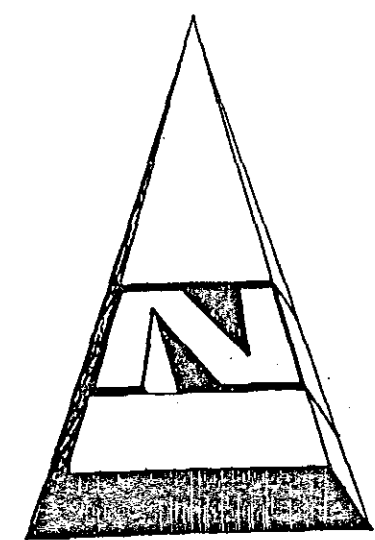

SECTION THRO PRIVATE SEWER & FOUNDATION

