


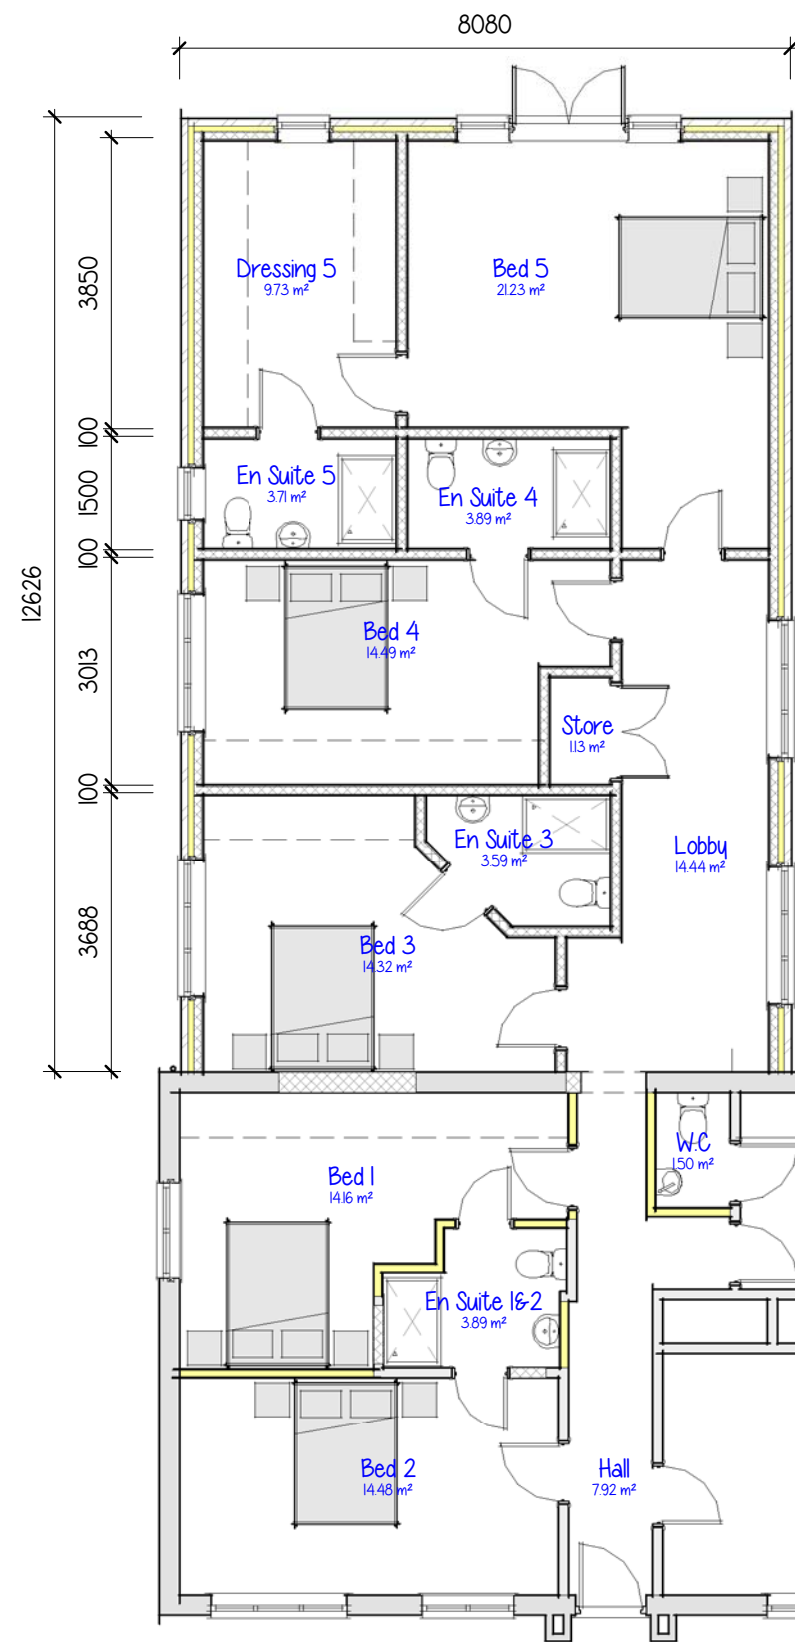

II - Proposed Ground Floor Schedule		
Name	Area	Perimeter
Bed 1	14.15 m ²	17.6 m
Bed 2	14.50 m ²	15.8 m
Bed 3	14.30 m ²	15.9 m
Bed 4	14.50 m ²	16.7 m
Bed 5	21.25 m ²	20.3 m
Car Barn	33.50 m ²	25.3 m
Dressing 5	9.75 m ²	12.7 m
En Suite 1&2	3.90 m ²	8.5 m
En Suite 3	3.60 m ²	7.7 m
En Suite 4	3.90 m ²	8.3 m
En Suite 5	3.70 m ²	8.0 m
Kitchen Diner	52.65 m ²	29.2 m
Lobby	14.45 m ²	18.9 m
Store	11.5 m ²	4.4 m
Utility	9.80 m ²	12.7 m
W.C	1.50 m ²	5.0 m
Grand total: 16	216.50 m ²	227.2 m

