

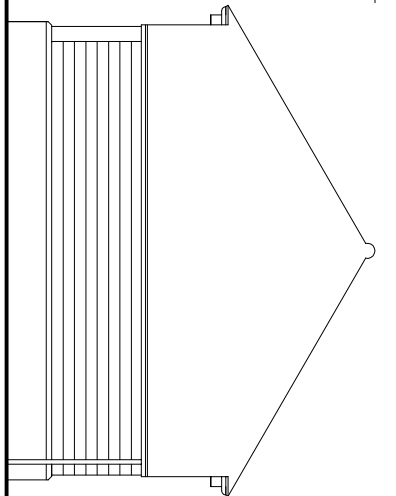



East Elevation (1:100)

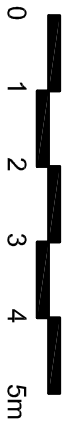


North Elevation

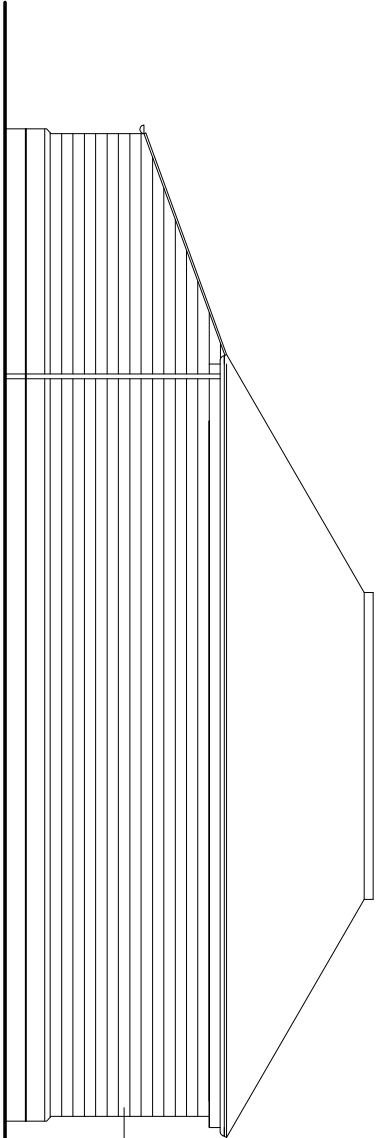


West Elevation

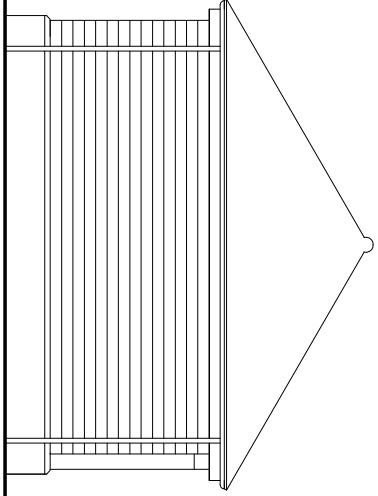


South Elevation

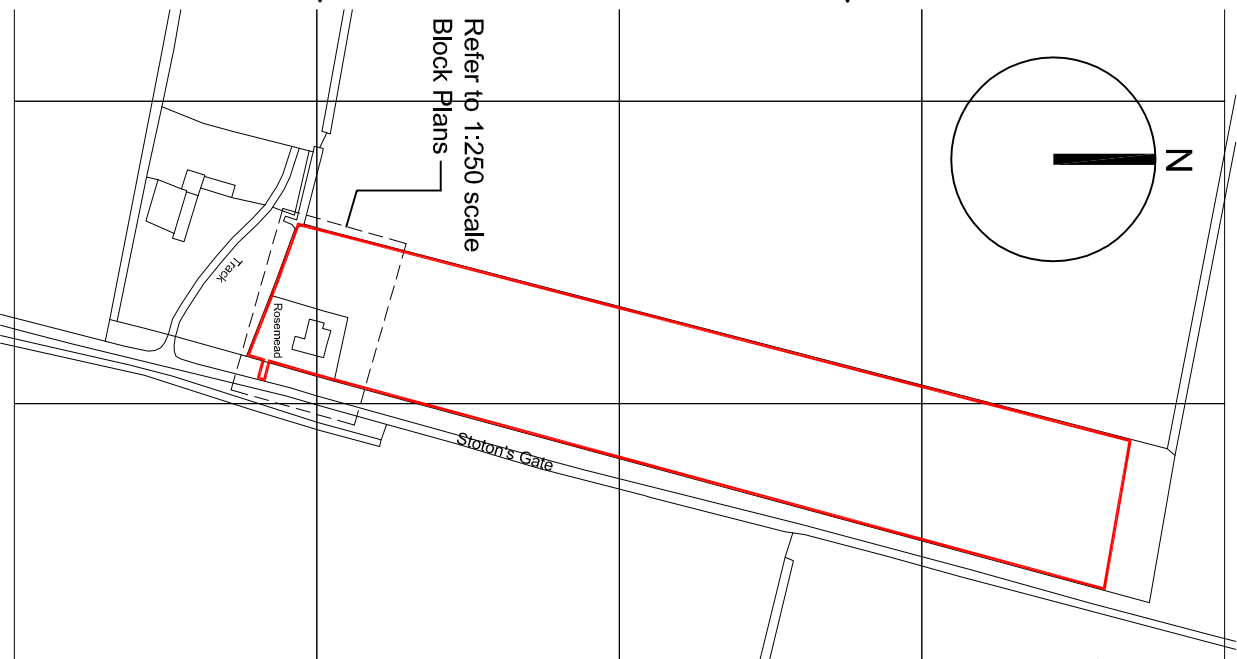

Location Plan (1:2500)

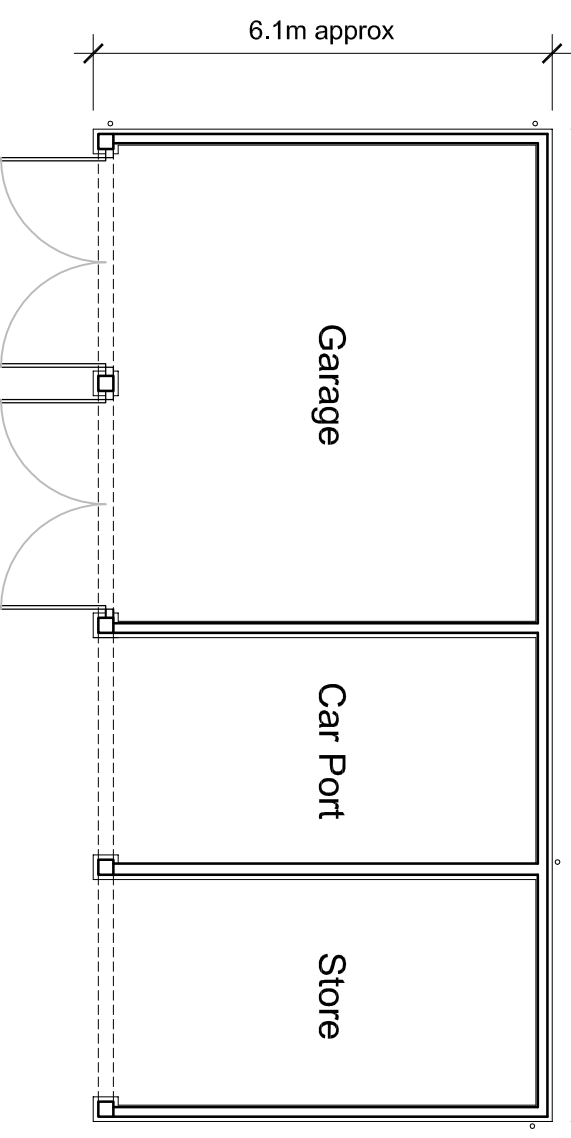

Ground Floor Plan (1:100)

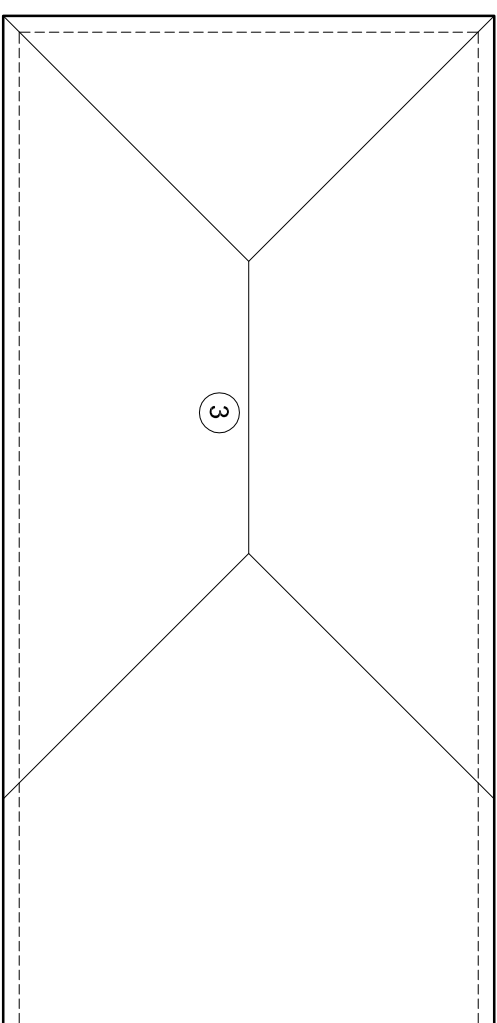

Roof Plan (1:100)



Legend to materials:-

- 1 = Oak (or similar) posts & beams
- 2 = Western red cedar feather edge cladding (untreated)
- 3 = Natural slate (grey)
- 4 = Timber or timber effect doors (stained or painted)
- 5 = Western red cedar fascias (untreated)
- 6 = plastic cast iron effect rainwater goods (black)
- 7 = Brickwork plinth (buff)

LEGEND: DO NOT SCALE

All dimensions to be verified on site by Main Contractor before the start of construction.
This drawing is to be read with all relevant Architects and Engineer's drawings and other relevant information.
Andrew M Wright Ltd Registered in England & Wales No. 5596924.
Registered office: 22 Church Street, Halesowen, Spalding, Leics, LE15 7TL

PI	17.06.20	Planning Issue	AMW	AMW
02	16.06.20	Oral Issue	AMW	AMW
01	12.06.20	Oral Issue	AMW	AMW
Revision	Date	Description	Dwn	Chn

ANDREW M WRIGHT LTD
CHARTERED ARCHITECT



26, King Bank, Halesowen, St Johns, Spalding, Leics, PE12 8SD
Telephone: 01458 545673 Mobile: 07940 914778

Project:
Rosemead
Stoton's Gate
Holebeach St Johns

Drawing Title:
Plans & Elevations

Client:
Mr S Sillwood

Drawn:	Checked:	Date:	Scale:	Page:
AMW	AMW	12.06.20	As shown	A3
Job No.:	Dwg No.:	Stage:	Revision:	
052001	PD02	Planning	P1	