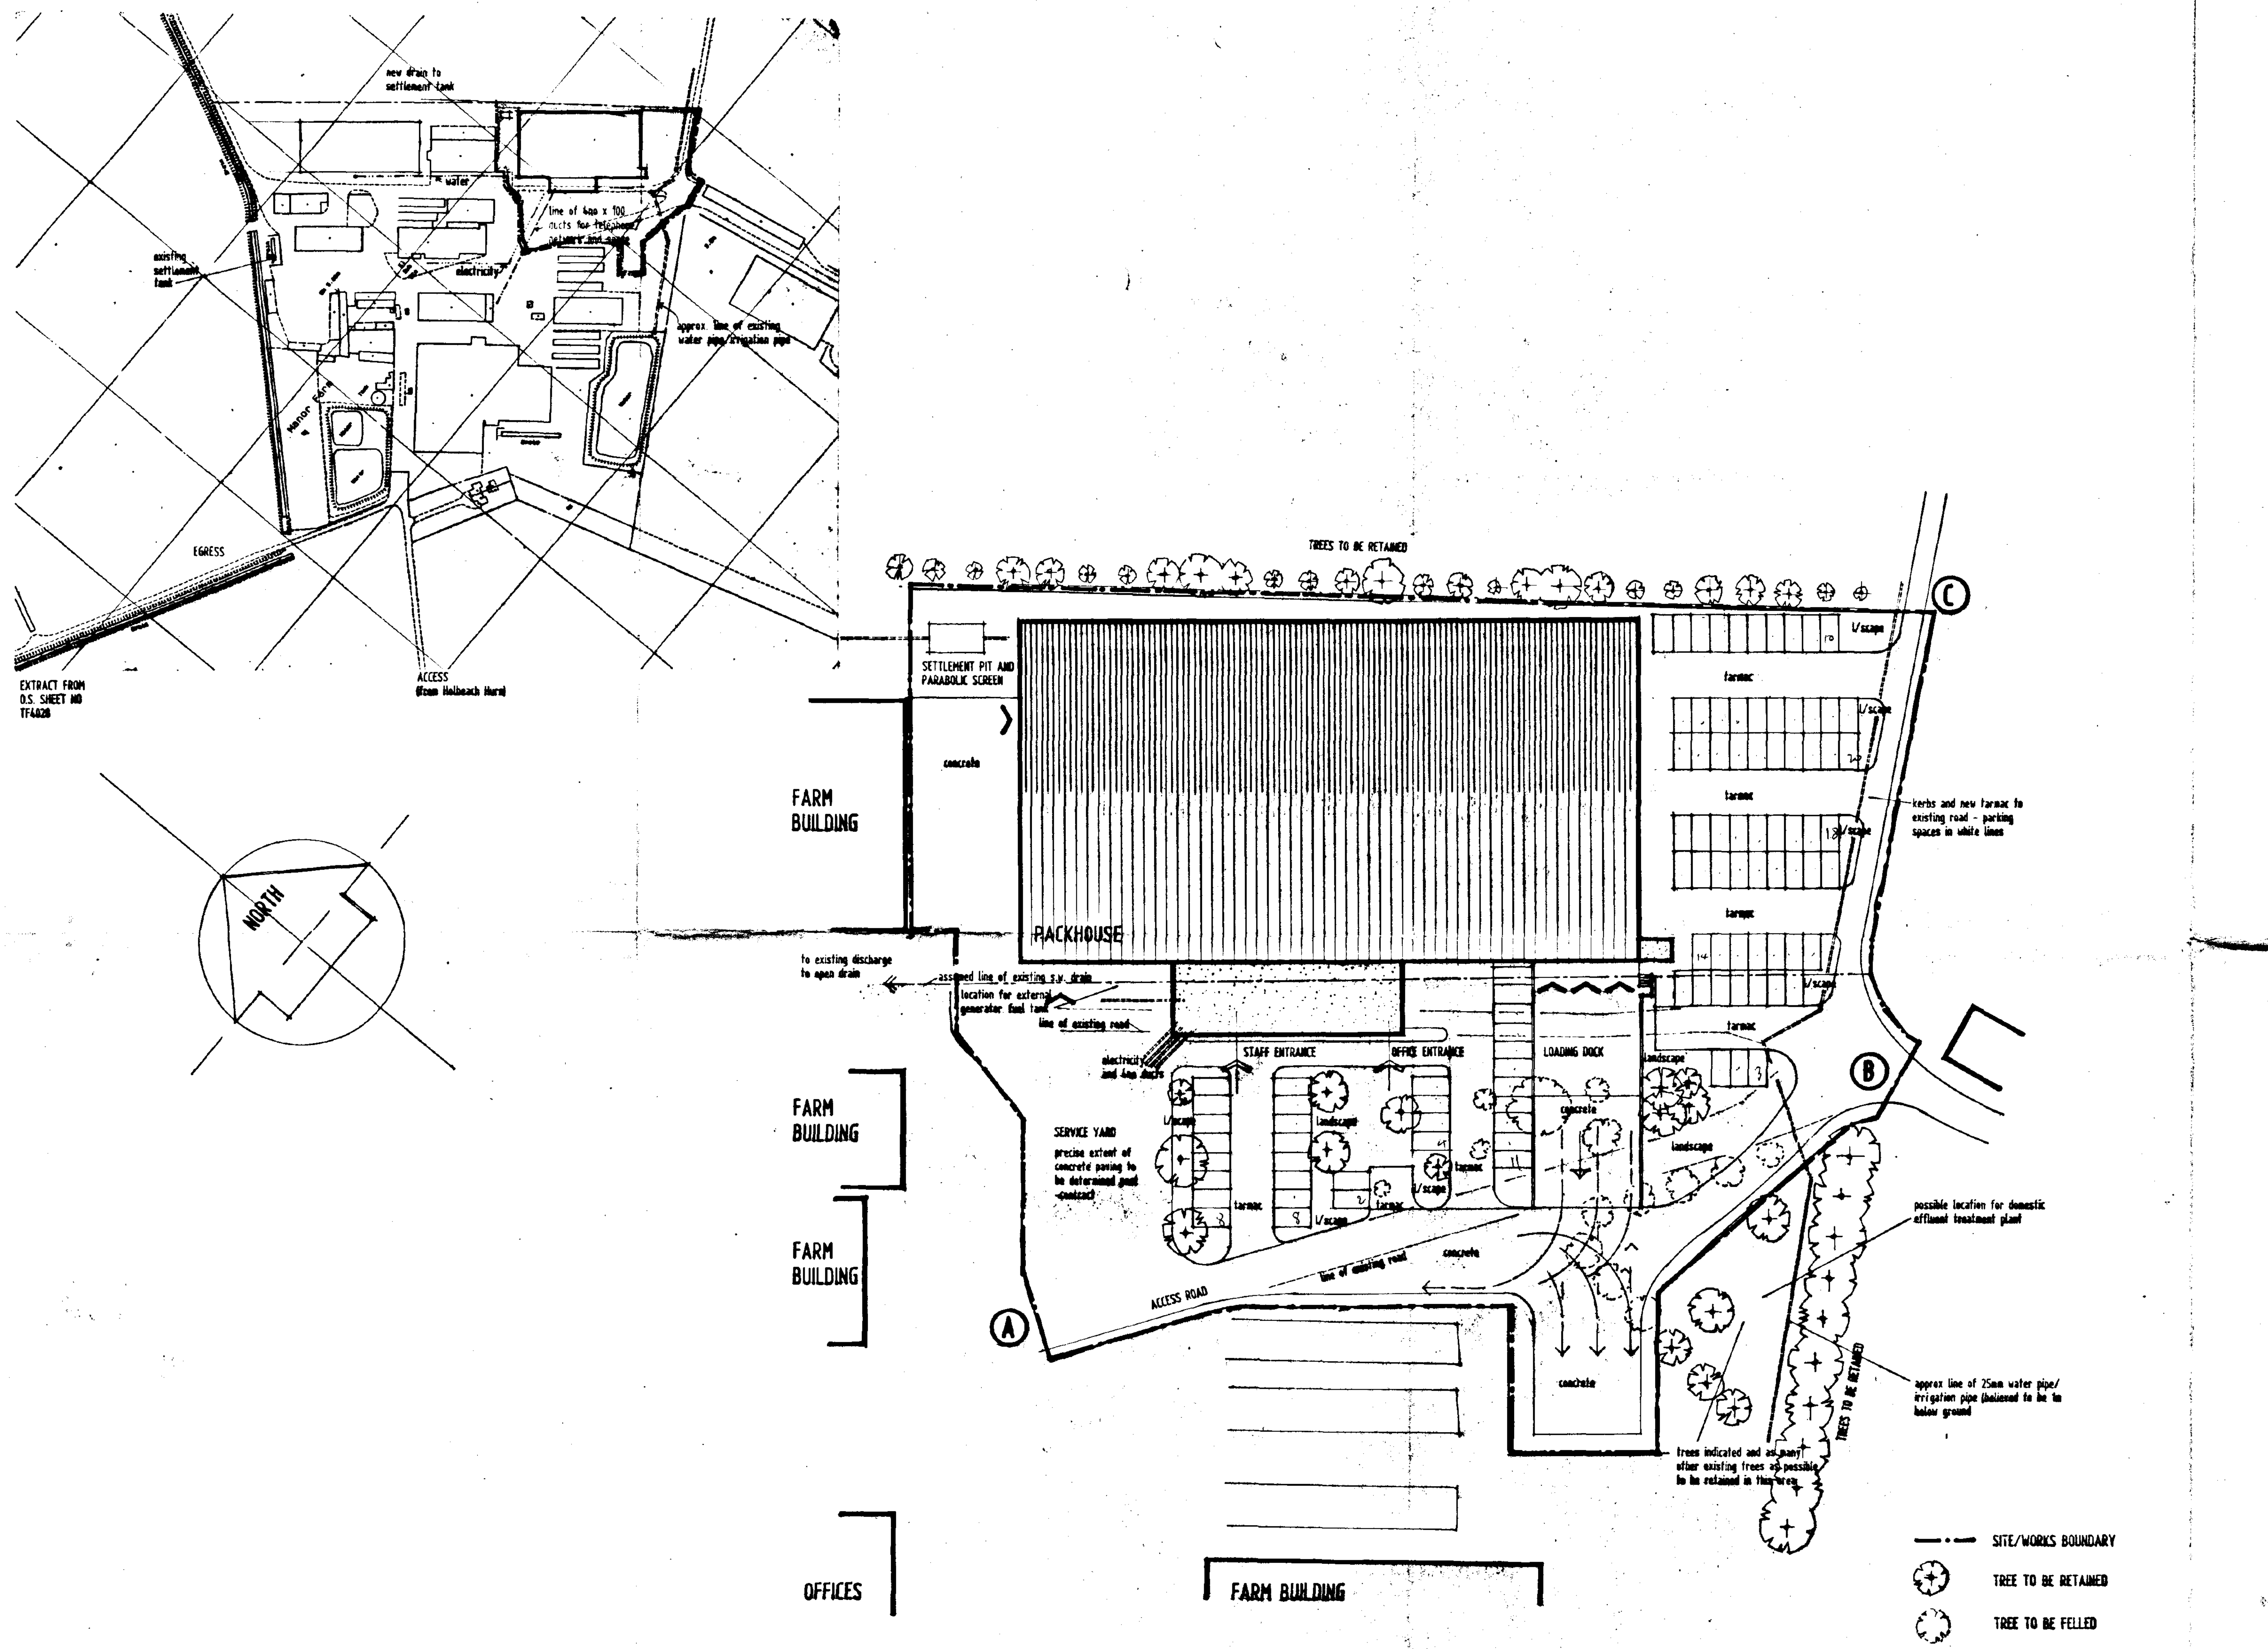


ALL DIMENSIONS AND SETTING OUT ARE TO BE VERIFIED ON SITE AND ALL DISCREPANCIES REFERRED TO THE ARCHITECT BEFORE WORK COMMENCES.

DETERMINED PLAN

SOUTH HOLLAND D.C.
PLAN DEPT.
24 MAY 1994
REF .... 94.

98

A Planning/Employer's requirements 20/05/94

Q.V. FOODS LTD.	client
POTATO PACKHOUSE	job
HOLBEACH HURN	site
SITE LOCATION AND LAYOUT PLANS	drawing
1 : 500 , 1 : 2500	scale
MAY ,1994	date
4917 Q / 14A	number

copyright reserved

JOHN ROBERTS ARCHITECTS LIMITED
ARCHITECTS DESIGN AND PLANNING CONSULTANTS
1 James Street Lincoln LN2 1QD
Also at London