




Boundary treatment sections

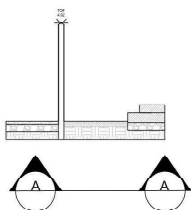


Existing 1800mm high timber fence with concrete post and gravel boards retained.

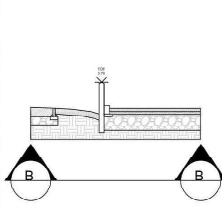


Existing 500mm high concrete post and wire fence retained.

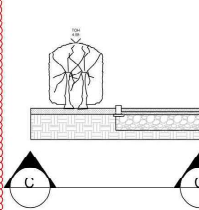

Beech hedge

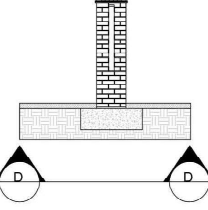


Brick wall with timber infill panels

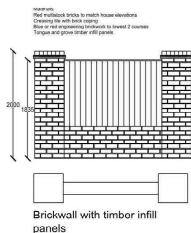


Brick wall with timber infill panels




Estate fencing

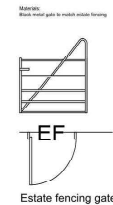

Estate fencing gate

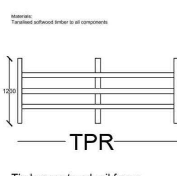


Timber post and rail fence

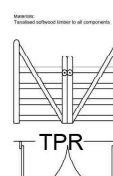


Double timber gate to match post and rail fence



Single timber gate to match post and rail fence

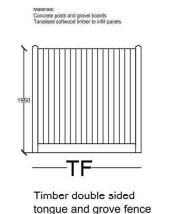

Timber double sided tongue and groove fence

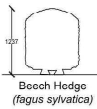

Beech Hedge (fagus sylvatica)

LEGEND

Permeable brick paving

Block paving apron

Gravel

Paving

Grass

Shrub and planting

Bulb (allot, snowdrop, tulip)

Billow (Bottle seed SSP) (acorn to be to suit locality)

Beech Hedge (fagus sylvatica)

Silver Birch (SB) (prunus pennsylvanica)

Cherry Blossom (CB) (prunus americana)

Cultivated Apple (CA) (malus domestica)

Rowan (R) (sorbus aucuparia)

Brick wall with timber infill panels

EF Estate fencing

EF Estate fencing gate

TPR Timber post and rail fence

TPR Double timber gate to match post and rail fence

TPR Single timber gate to match post and rail fence

TF Timber double sided tongue and groove fence

TF TF Timber gate to match corner fence type

TREES				
Number	Abbreviation	Species	Size	Grth
4 No.	SB	Silver Birch (<i>betula pendula</i>)	400-450cm	14-16cm
2 No.	CB	Cherry Blossom (<i>prunus americana</i>)	400-450cm	14-16cm
1 No.	CA	Cultivated Apple (<i>malus domestica</i>)	300-350cm	11-13cm
4 No.	R	Rowan (<i>sorbus aucuparia</i>)	350-400cm	12-14cm

HEDGES				
Number	Abbreviation	Species	Size	Grth
213 No.	B	Beech (<i>fagus sylvatica</i>)	90-120cm	7m

SHRUBS				
Number	Abbreviation	Species	Size	Grth
50 No.	WP	Wild Privet (<i>ligustrum vulpina</i>)	40cm	5m
50 No.	FT	Friedhorn (<i>pyracantha</i>)	60cm	5m
10 No.	BA	Barberry (<i>berberis</i> spp)	60cm	4m
10 No.	BH	Bull Headier (<i>persea ciliata</i>)	25cm	1m
10 No.	GR	Guelder Rose (<i>viburnum opulus</i>)	90	5m
2 No.	HS	Honey Suckle (<i>lonicera periclymenum</i>)	100cm	7.5m
50 No.	SK	Saxifrage (<i>saxifraga</i>)	40cm	3m

BULB MIX			
Number	Abbreviation	Species	Density
500 No.	10	Bulb mix (various)	7m ²
500 No.	BB	Blue Bell (<i>hyacinthoides non-scripta</i>)	7m ²
500 No.	S	Snowdrop (<i>galanthus</i>)	7m ²

WILDFLOWER MIX			
Abbreviation	Mix	Grth	Grth
BBB	Butterfly and Bee	3m ²	3m ²
BBB	Butterfly and Bee	3m ²	3m ²
BBB	Butterfly and Bee	3m ²	3m ²

Project:
REDEMPTION OF EXISTING BOUNDARY AND ERECTION OF NEW DETACHED DWELLINGS
LAND KNOWN AS 47 LOW LANE
WILKINSVILLE
PL12 1PH

Applicant:
MR D J HALEWSKI & MR A T HALEWSKI

Drawing:
LANDSCAPING DESIGN

Sheet Size: A1	Project No: 1
Drawing No: 010	Revision: Rev A
Date: 12 July 2021	Status: DR
Scale: NTS	Checked: RR Approved: GR