

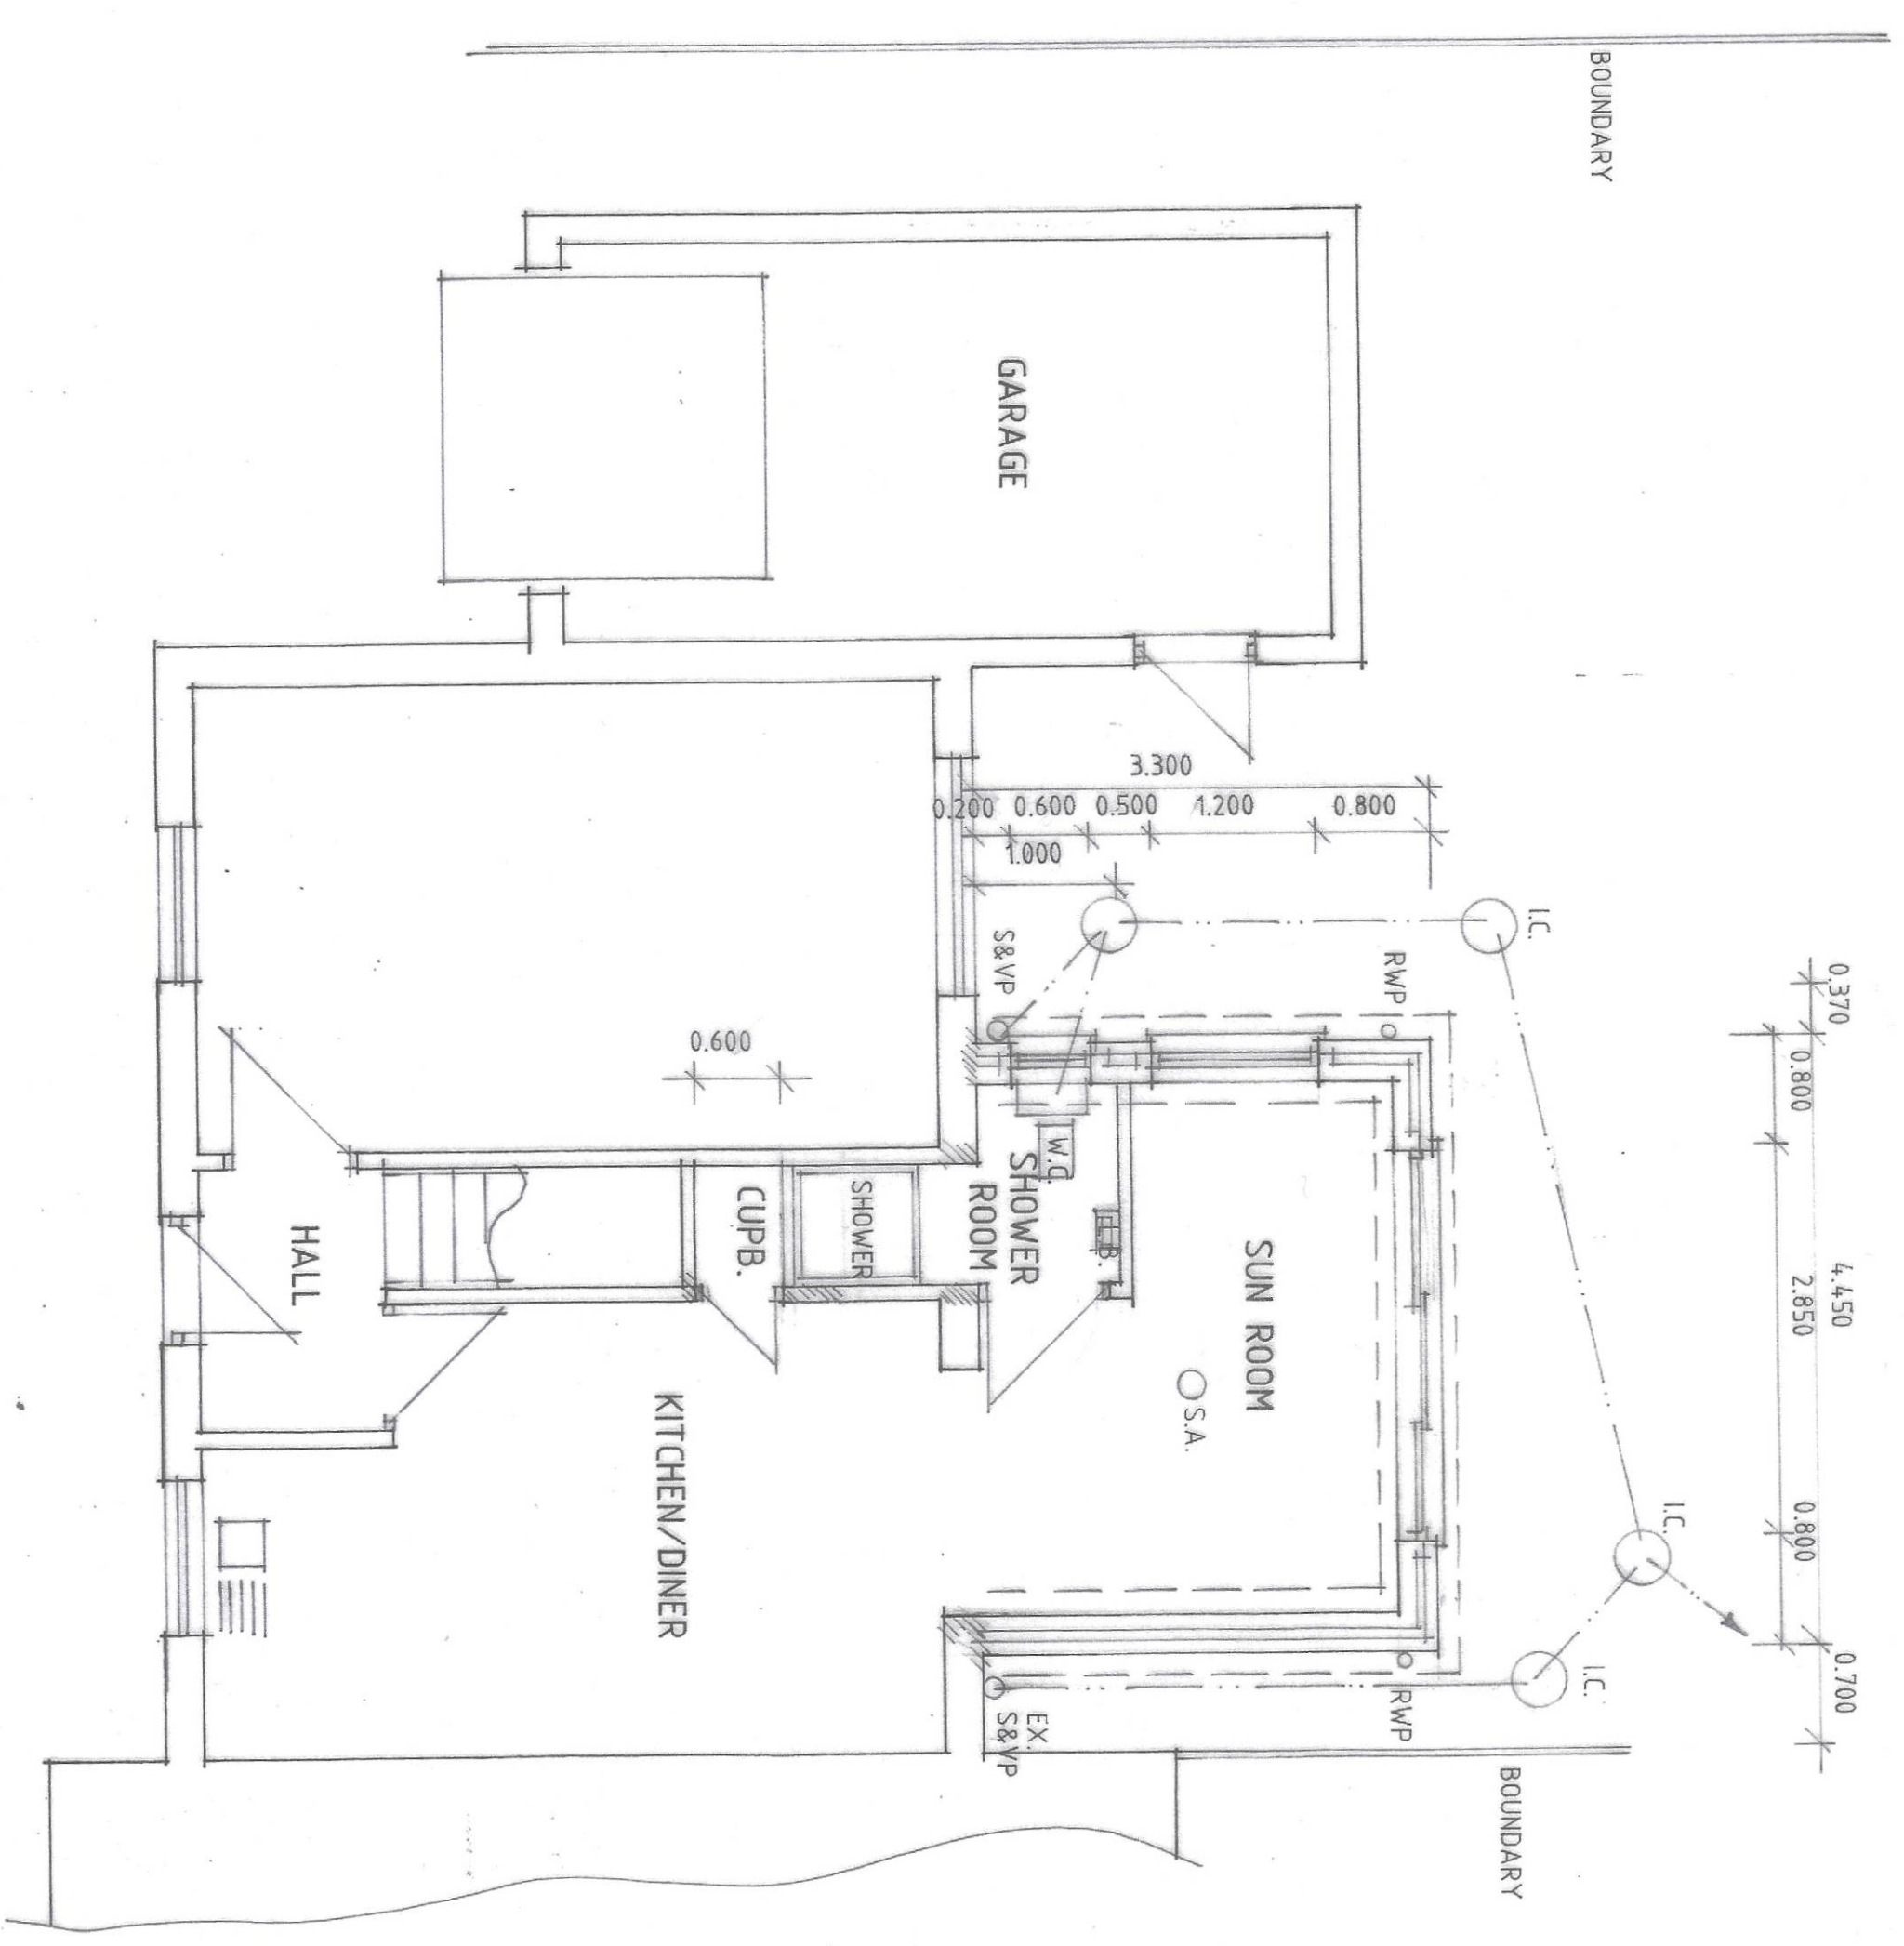
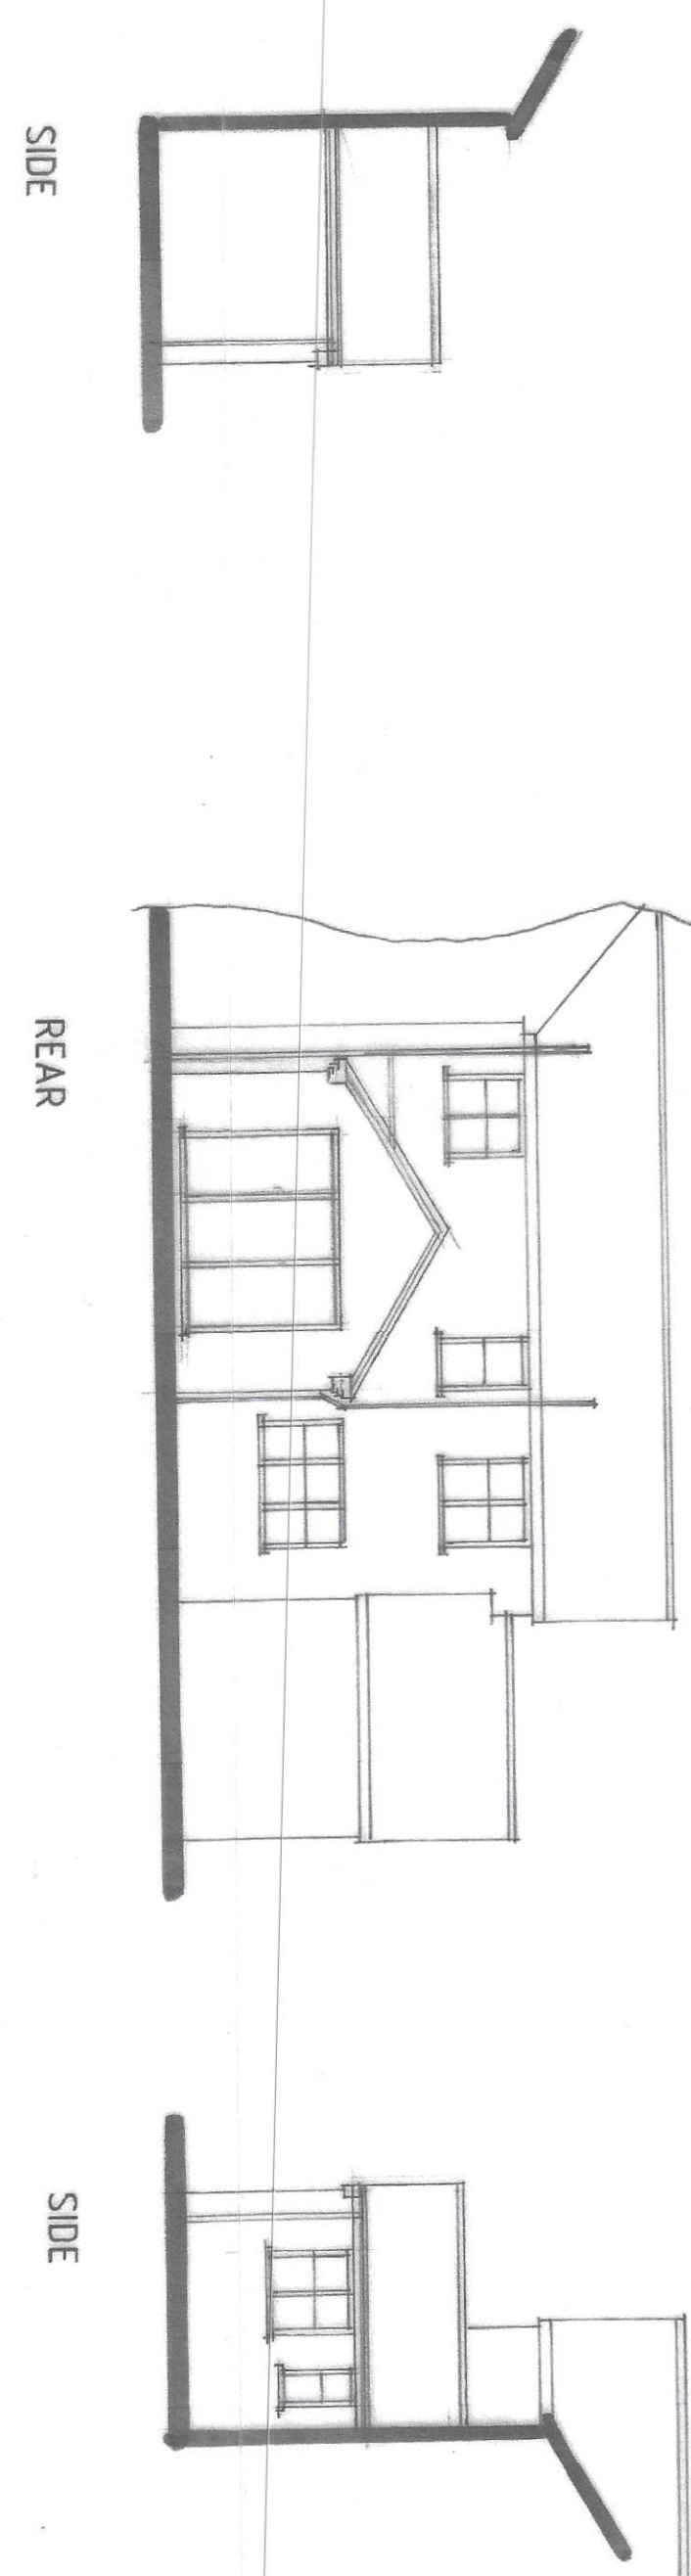


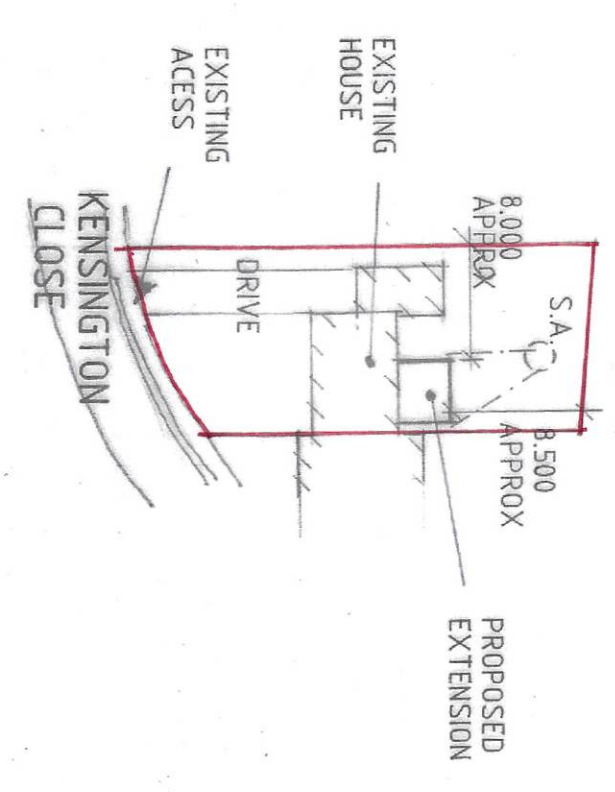

GROUND FLOOR PLAN

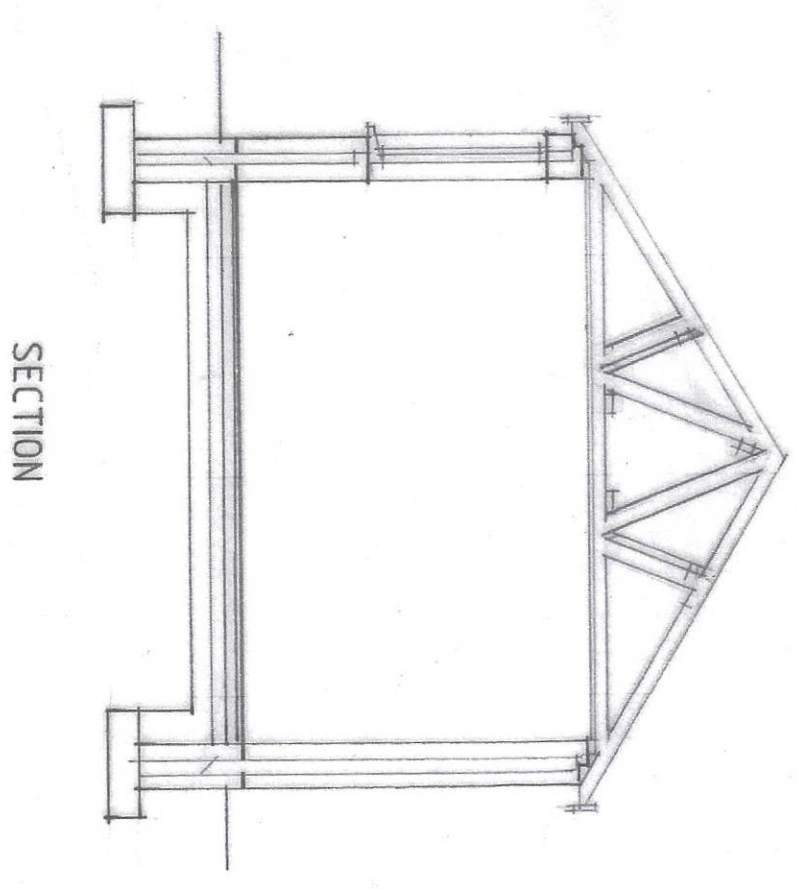

SITE PLAN

THIS DRG. TO BE READ IN CONJUNCTION WITH
SD22-045/1, SD22-045/11



A - INF. ADDED - 23.5.23

Status
CONSULTANTS IN ARCHITECTURE & PLANNING

PROPOSED EXTENSION AT
25 KENSINGTON CLOSE,
HOLBEACH
FOR
MRS. A. BUTCHER.

PLAN AS PROPOSED

1:50 1:100 SD22-045/2
MAY-23 B.GILHAM

