


General Notes

1. DO NOT SCALE. This drawing is to be read in conjunction with all other relevant drawings and details.
 3. Should there be any conflict between the details indicated on this drawing and those indicated on other drawings the Engineer should be informed PRIOR to construction or site installation.
 4. Until explicit approval has been obtained from the relevant Authority, it should be understood that all drawings issued for construction are for information only and are not to be used for compliance site work prior to such approval being given, it is the contractor's responsibility to obtain such approval.
 5. All dimensions are in millimetres unless otherwise stated.
6. The BSR Hazard Identification and Risk Assessment information for the project must be reviewed and understood by the contractor PRIOR to the commencement of any work on site.

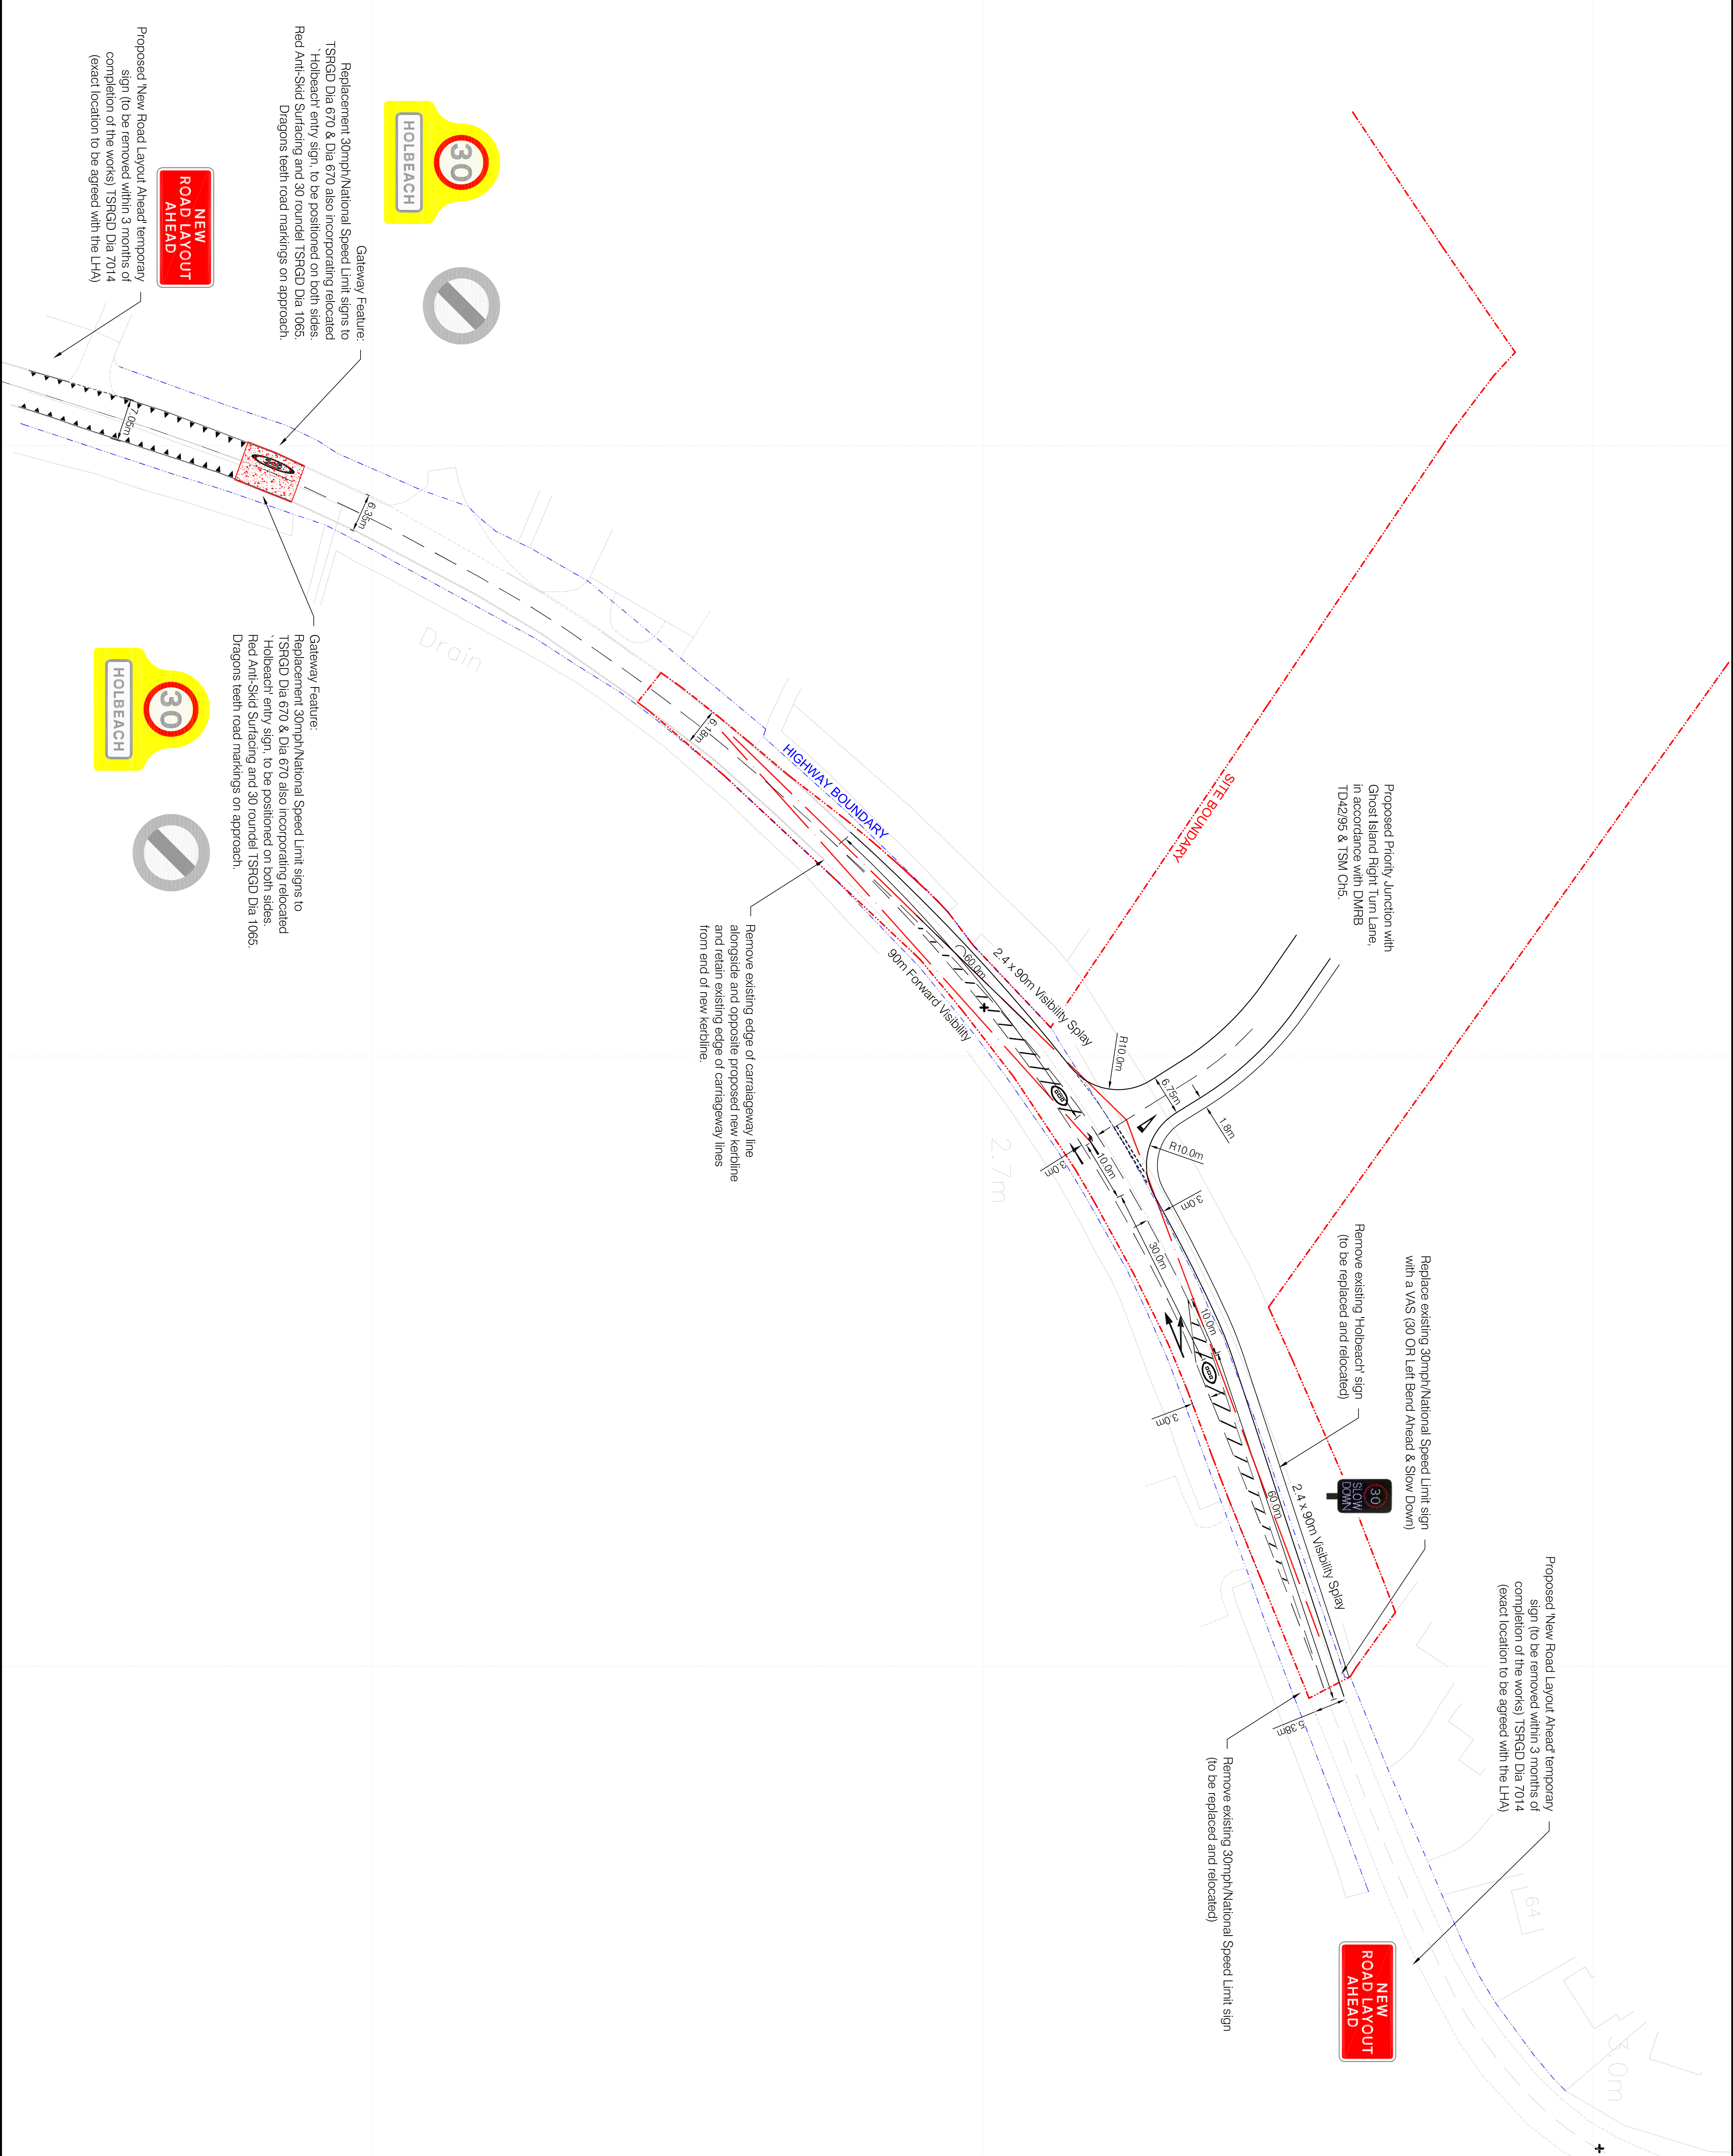

Drawn	Date	Description
ASP	30.05.2014	Site boundary confirmed, junction relocated and additional notes added.
ASP	06.05.2014	Gateway features and traffic islands added.

• CIVIL • STRUCTURAL • TRANSPORTATION • GEOTECHNICAL • ENVIRONMENTAL



Suite B, Floor 3, 24 De Montfort Street,
Leicester, LE1 7GB
Tel: (0116) 2047766 - Fax: (0116) 2047769
e-mail: info@bsp-consulting.co.uk
Also offices in Nottingham, Derby and Sheffield

Drawing Status

PRELIMINARY

Chen

King Developments Ltd

1

Proposed Development
Off Hall Gate & Fen Road
Holbeach, Lincolnshire

Drawing Title

Site Access Junction
Fen Road

Drawn By: JSP	Checked By: MWR	Scale: 1:500
---------------	-----------------	--------------

Engineer:	USF	By:	INWTH	Date:	Dec 2014
-----------	-----	-----	-------	-------	----------

Number: 13401/002

ion