


General Notes

1. DO NOT SCALE.
2. This drawing is to be read in conjunction with all other relevant drawings and details.
3. Should there be any conflict between the details indicated on this drawing and those indicated on other drawings the Engineer should be informed PRIOR to construction on site.
4. Until technical approval has been obtained from the relevant Authority, it should be understood that all drawings issued are Preliminary and NOT for construction. Should the contractor commence site work prior to such approval being given, it is entirely at his own risk.
5. All dimensions are in millimetres unless otherwise stated.
6. The BSP Hazard Identification and Risk Assessment Method of Assessment must be reviewed and understood by the contractor PRIOR to the commencement of any works on site.

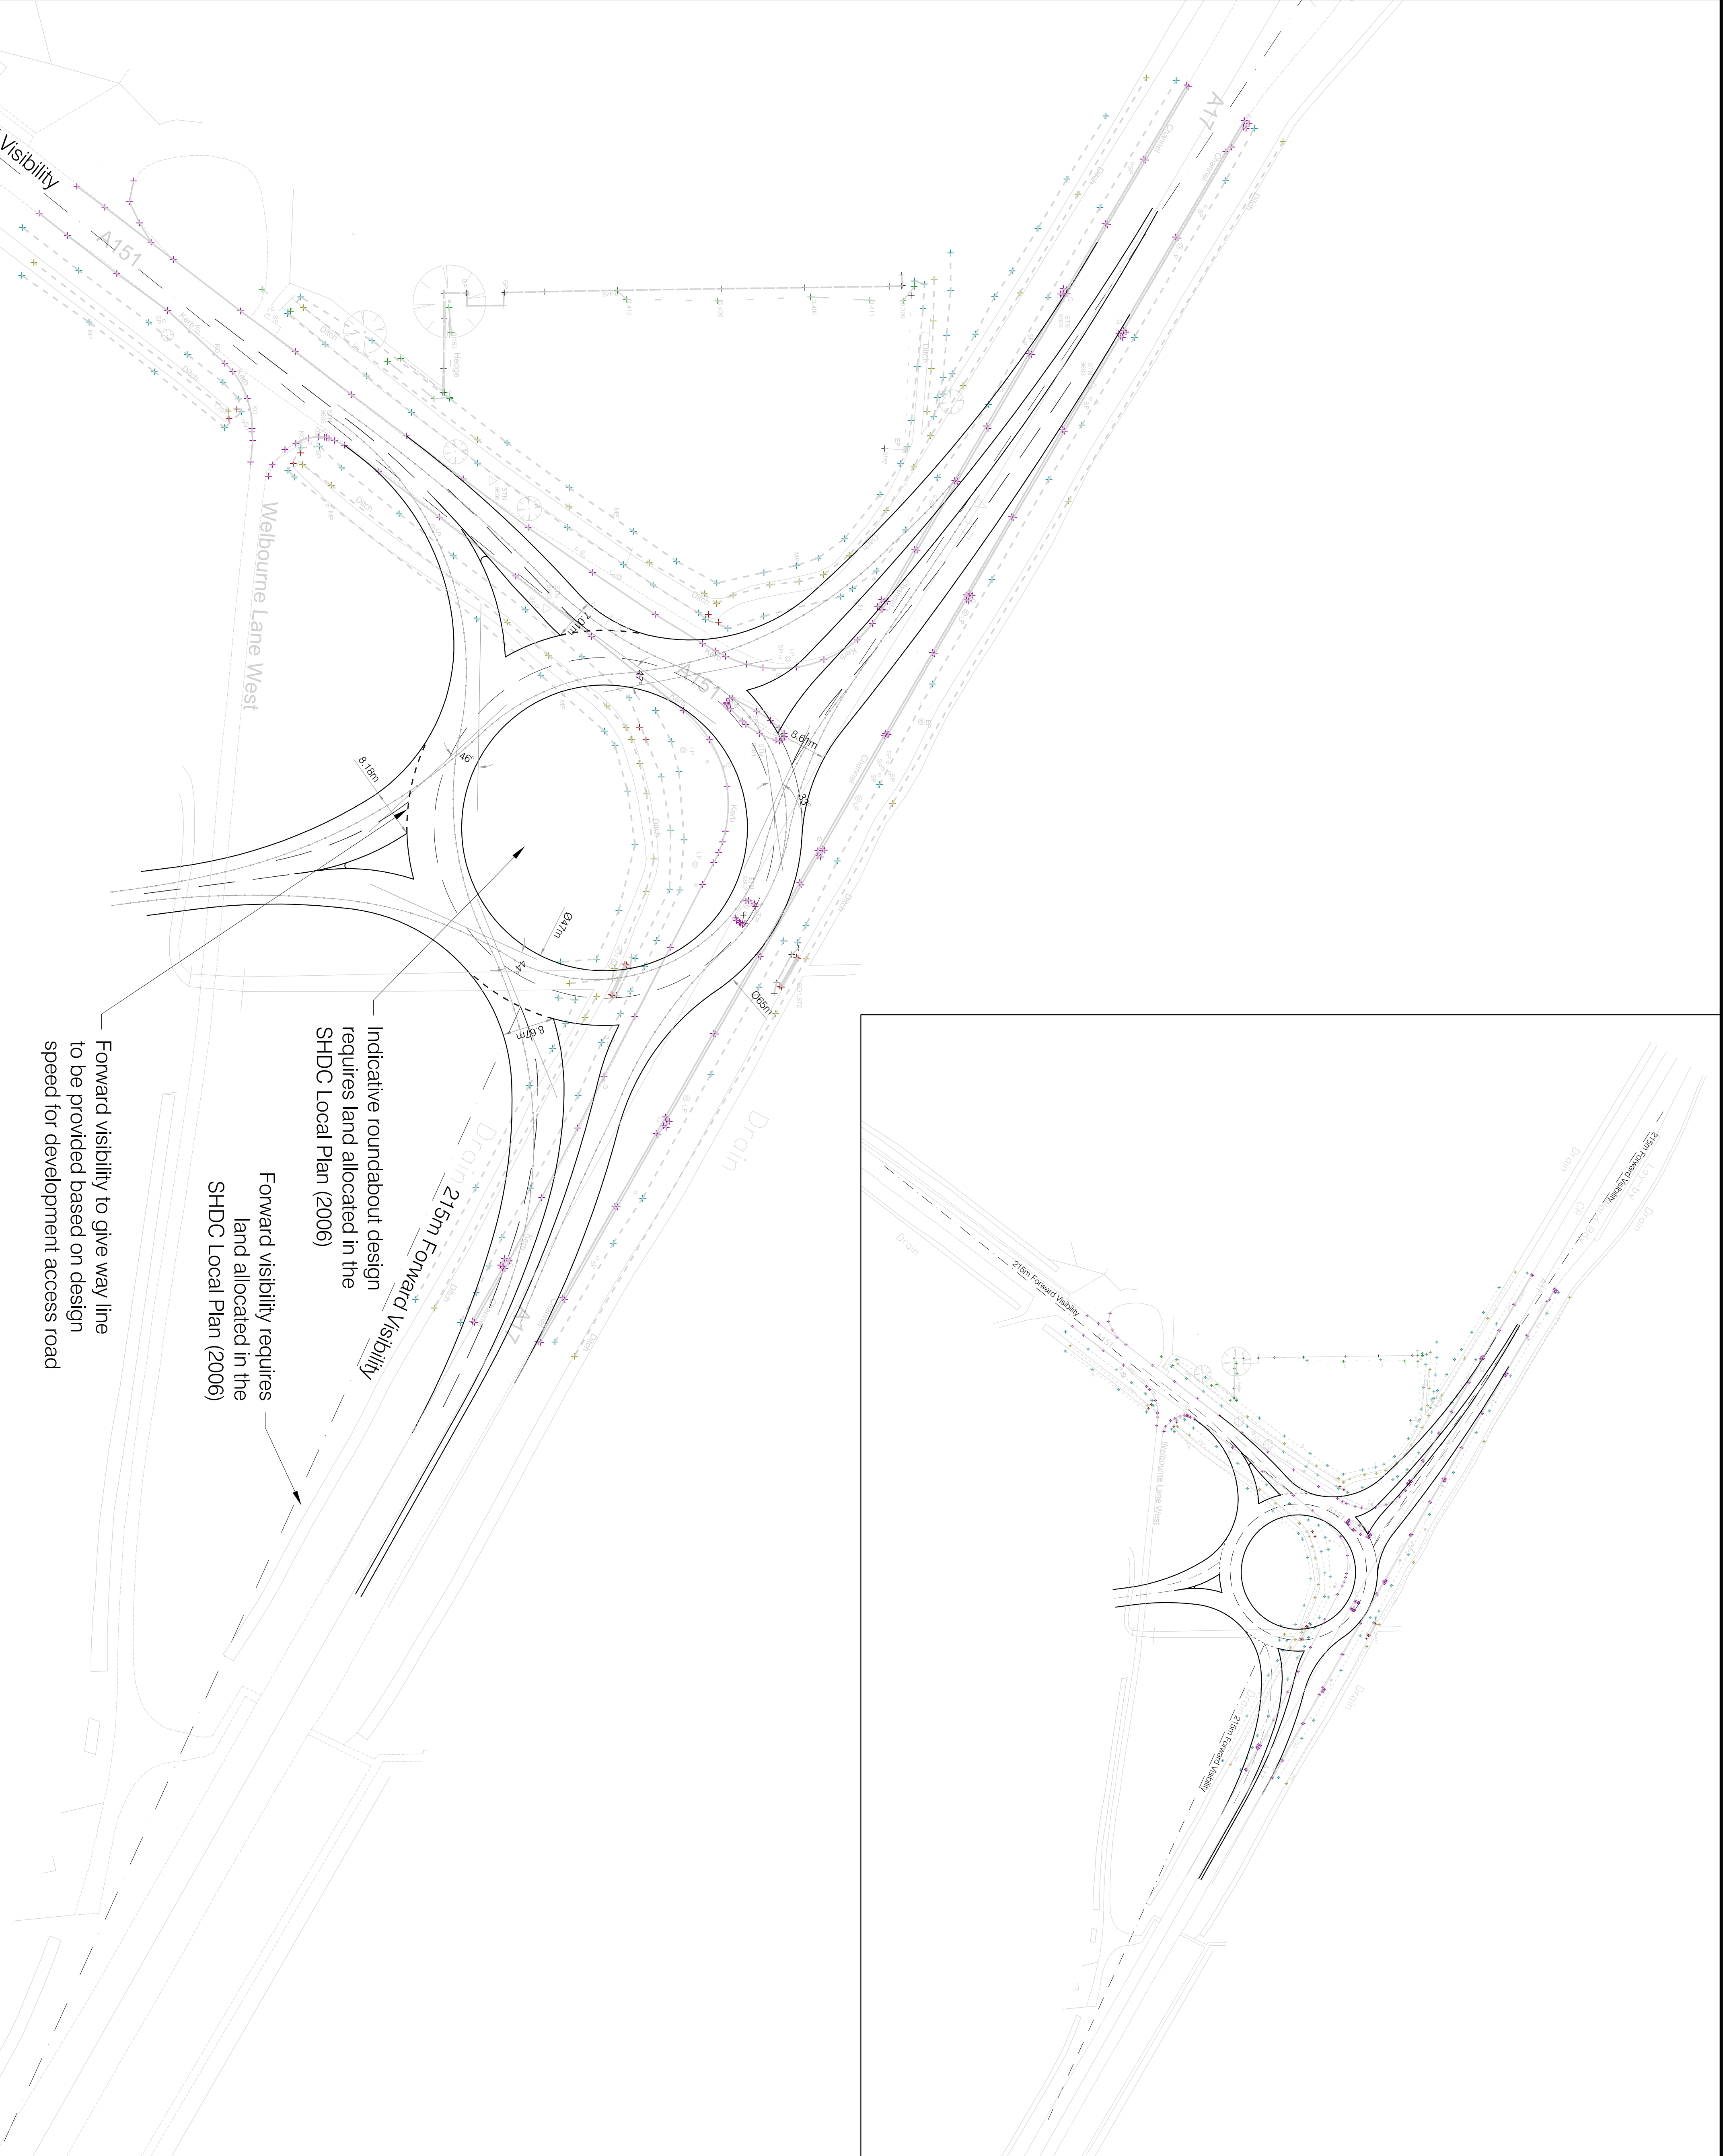

B		Drawing progressed to A1 - reseat scale changed & OS data added to show forward visibility.		05.06.2014	JSP	JAD
A		Additional revision added & dimensions shown		2014	JSP	JAD
Rev		Description		Date	Drawn	Appr
• CIVIL •		• STRUCTURAL •		• TRANSPORTATION •		• GEOTECHNICAL •
• ENVIRONMENTAL						

bsp
CONSULTING

Suite B, Floor 3, 24 De Montfort Street,
Leicester LE1 7DQ
Tel : 0116 2047766 - Fax : 0116 2047759
e-mail: info@bsp-consulting.co.uk
Also offices in Nottingham, Derby and Sheffield

Drawing Status: **PRELIMINARY**

Client: **Ashley King Developments Ltd**

Project Title: **Proposed Development
Off Hall Gate & Fen Road
Holbeach, Lincolnshire**

Drawing Title: **Indicative Roundabout
Proposals A17/A151**

Drawn By: JAD	Checked: JAD	Scale: 1:500 (1:1250)
Project Engineer: JSP	Approved: MWR	Date: Feb 2014
Drawing Number: 13401/003	Revision: B	