


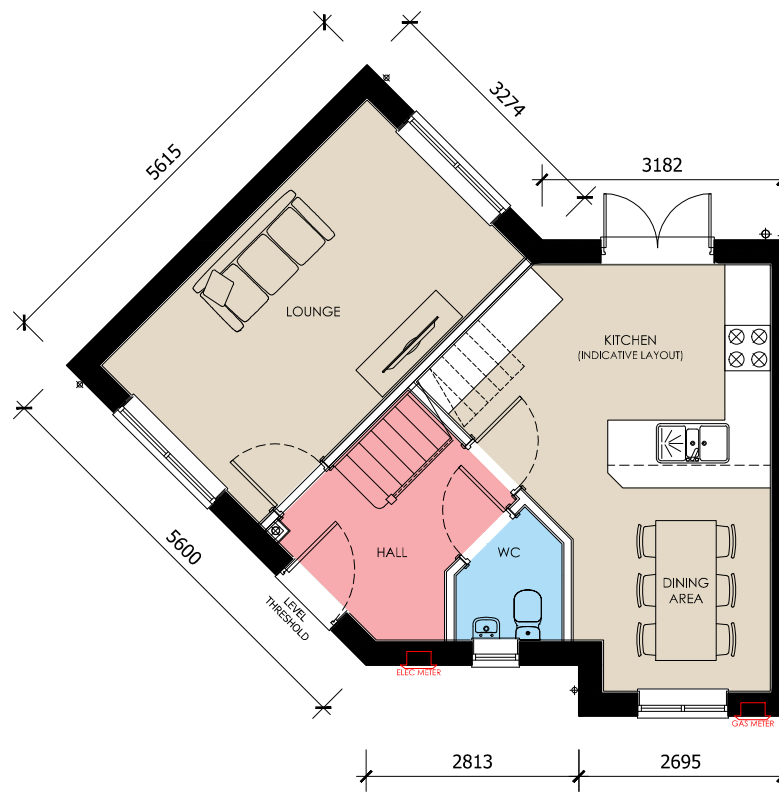


GROUND FLOOR



FIRST FLOOR



FRONT ELEVATION

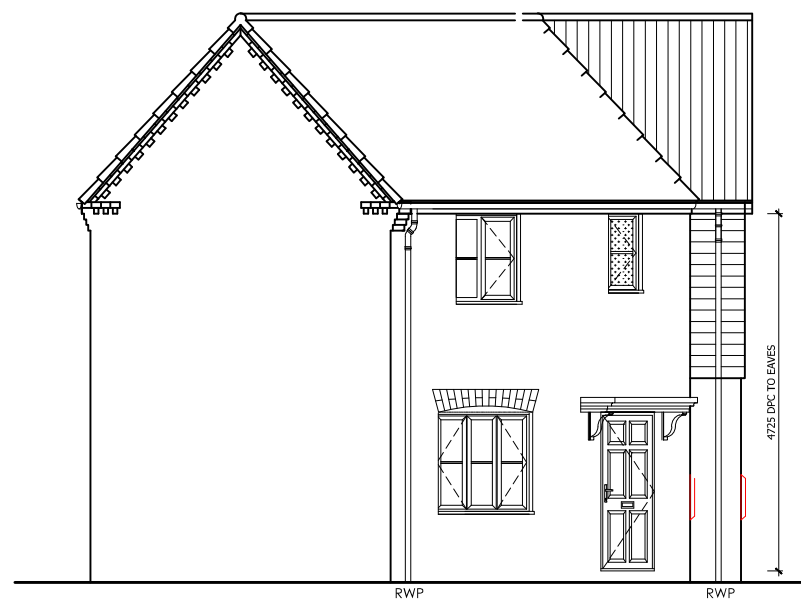

SIDE ELEVATION

