


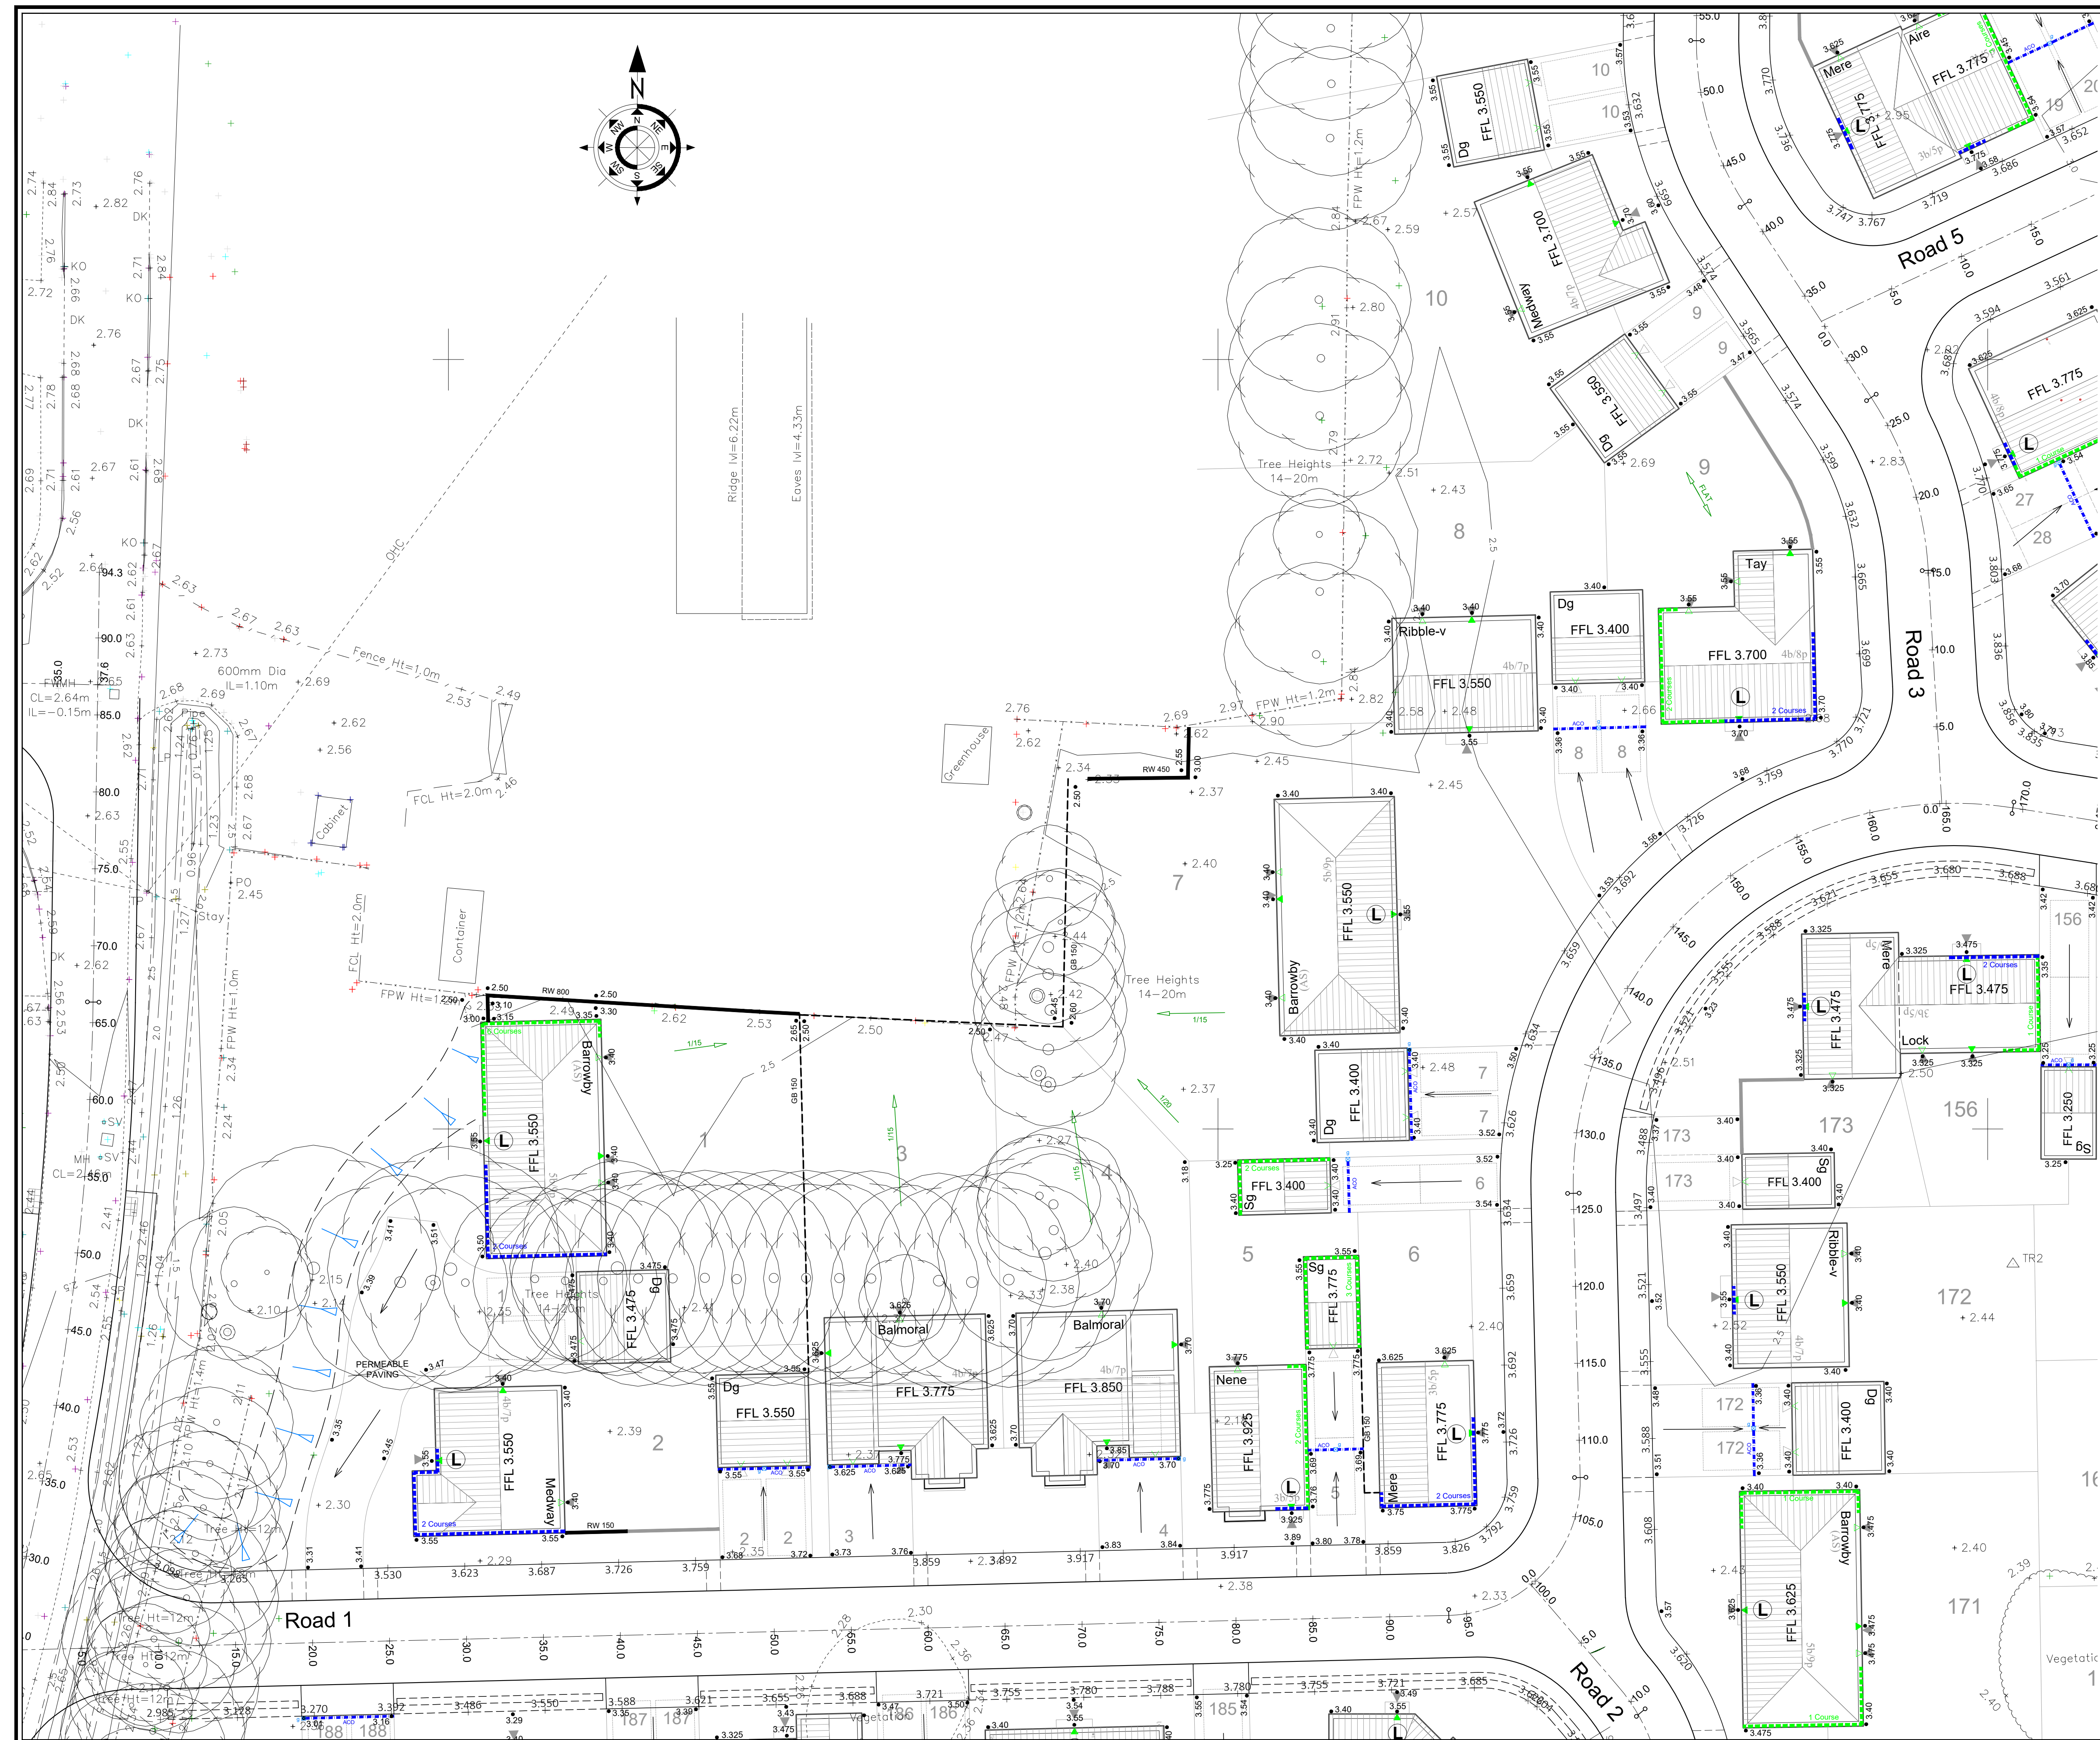

Reproduced from Ordnance Survey digital map data ©Crown copyright 2019. All rights reserved. Licence number 0100031673


External Works Key

- | | |
|---|--|
| FFL 25.000 | Finished Floor Level |
|  | Concrete gravel board to fence with maximum height |
|  | Retaining wall with masonry wall above |
|  | Retaining wall with close boarded fence above |
|  | Double damp proof course |
|  | Underbuild with number of courses |
|  | Tanking with number of courses |
| • 25.15 | Spot level |
|  | Direction of flow |
|  | Garden fall and gradient |
|  | Linear drainage channel |
|  | Yard gully |

Part M4(1) Access Type

- R** Ramped Approach (1 in 20 - 1 in 12)
- S** Stepped Approach
- L** Level Approach (1 in 20 or flatter)

- | | |
|---|---|
|  | Tarmac Footpath/driveway construction |
|  | Block paved driveway construction |
|  | Permeable block paved driveway construction |

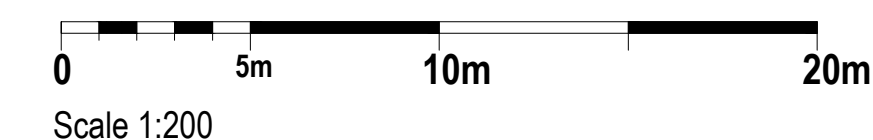[illegible]

Drawing Approval Status:-

N/A Section 104 N/A Section 38 N/A Section 278

FOR INFORMATION



Wormald Burrows
Civil Engineering Consultants

12a - 18a Hitchin Street, Biggleswade, SG18 8AX Web: www.wormburp.com
Tel: (01767) 317244 Email: engineer@wormburp.com

Project:

Damgate, Holbeach

Drawing Description

External Works Details - Sheet 1 of 10

Client:

Drawing Number:
E3991/400

Client Reference:

Scale: 1:200 @ A1
NTS @ A3

Designed By:

1 TJW
Date: 04.10.14

Drawn By:

JMW
Date: 00-10-10

Checked By

Date:

©This drawing is Copyright, Wormald Burrows Partnership Limited 2018



Certified by Afnor UK