

A	Amended to suit revised planning layout	18.08.20	JMW	TJW	
Rev	Description	Date	Drawn	Checked	

Drawing Approval Status:-

N/A Section 104 N/A Section 38 N/A Section 278

FOR INFORMATION



Wormald Burrows
Civil Engineering Consultants

12a - 18a Hitchin Street, Biggleswade, SG18 8AX
Tel: (01767) 317244 Web: www.wormburp.com
Email: engineer@wormburp.com

Project:

Damgate, Holbeach

Drawing Description:

Drainage Areas Plan - Sheet 1 of 2

Client:

Ashwood Homes
1 Goodison Road
Gateway Business Park
Spalding
Lincs PE12 6FY

Drawing Number:

E3991/510/A

Client Reference:

Scale:

1:500 @ A1
1:1000 @ A3



Certified by Afnor UK

Designed By:

TJW
Date: 04.11.19

Drawn By:

JMW
Date: 12.11.19

Checked By:


TJW
Date: 20.11.19

©This drawing is Copyright, Wormald Burrows Partnership Limited 2018.

Adoptable Drainage Legend

- Existing Foul Water Sewer
- Existing Surface Water Sewer
- Proposed Adoptable Foul Water Sewer
- Proposed Adoptable Surface Water Sewer
- Proposed Highway Drain
- Proposed Trapped Gully with 150mm connection
- Proposed Stub Connection
- Proposed Headwall
- Proposed Perforated Pipe with Catchpit Manhole
- Proposed Permeable Paved Driveways

0 5m 10m 20m 30m 40m
Scale 1:500

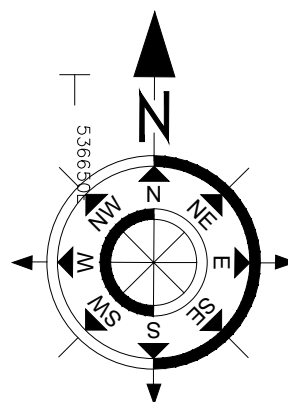

Reproduced from Ordnance Survey digital map data ©Crown copyright 2019. All rights reserved. Licence number 0100031673

MH	HOUSE	ROAD	TOTAL
S1	634	531	1165
S2	735	0	735
S3	0	0	0
S4	282	731	1013
S5	922	272	1194
S6	1002	0	1002
S7	0	1094	1094
S8	0	0	0
S9	1082	0	1082
S10	0	0	0
S11	777	693	1470
S12	223	0	223
S13	917	433	1350
S14	240	324	564
S15	534	180	714
S16	0	373	373
S17	0	46	46
S18	180	0	180
S19	303	0	303
S20	1124	634	1758
S21	1116	728	1844
S22	102	118	220
S23	305	314	619
S24	213	83	296
S25	1268	458	1726
S26	742	629	1371
S27	930	857	1787
S28	499	169	668
S29	260	275	535
S30	326	727	1053
S31	722	0	722
S32	0	0	0
S33	1379	0	1379
S34	536	0	536
S35	1211	866	2077
S36	273	0	273
S37	752	0	752
S38	1276	891	2167
S39	286	493	779
S40	1297	320	1617
S41	0	0	0

