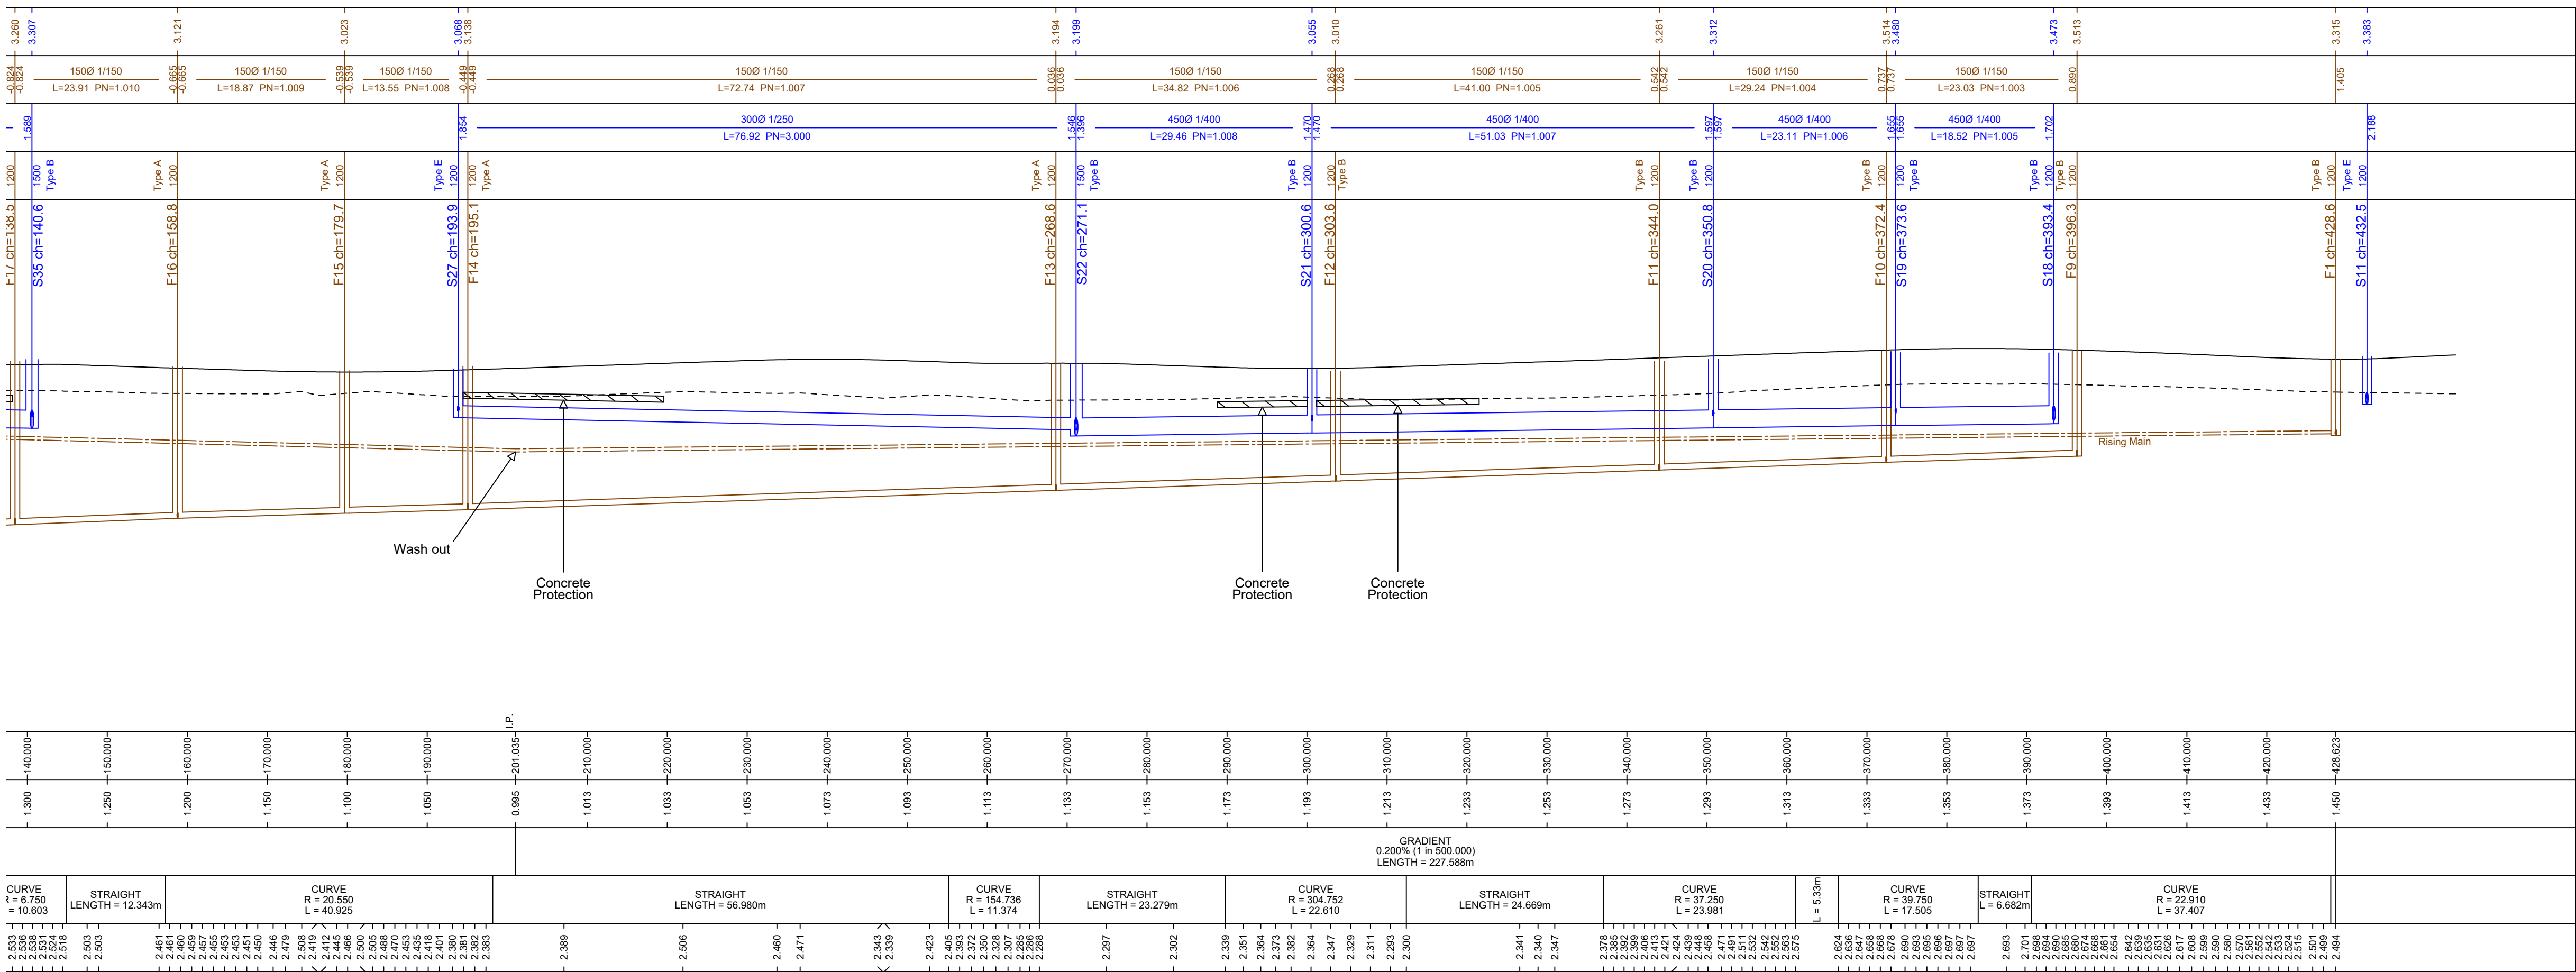


[illegible]

Pipelines have been designed based on Simplified Tables of External Loads on Buried Pipelines. Pipes under Main Roads with the depth of cover related to finished construction level of road. The contractor shall ensure that overload of the pipes does not occur during construction. The following precautions shall be adopted.

- ## CDM REGULATIONS 2015

- ## DRAINAGE PIPEWORK AND BEDDING DETAILS

- | | | | |
|-----|-------------------------|----------|---------|
| | | | |
| | | | |
| | | | |
| | | | |
| | | | |
| A | Amended as AWS comments | 30.06.20 | JMW |
| Rev | Description | Date | Drawn |
| | | | Checked |

N/A Section 104 N/A Section 38 N/A Section 278

Wormald Burrows
Civil Engineering Consultants

12a - 18a Hitchin Street, Biggleswade, SG18 8AX
Tel: (01767) 317244

Web: www.wormburp.com
Email: engineer@wormburp.com

Date:

