



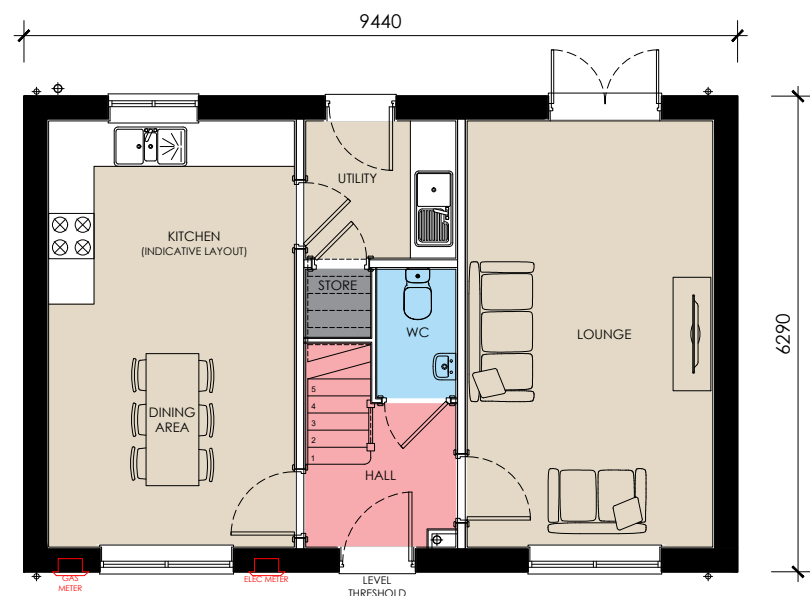


GROUND FLOOR

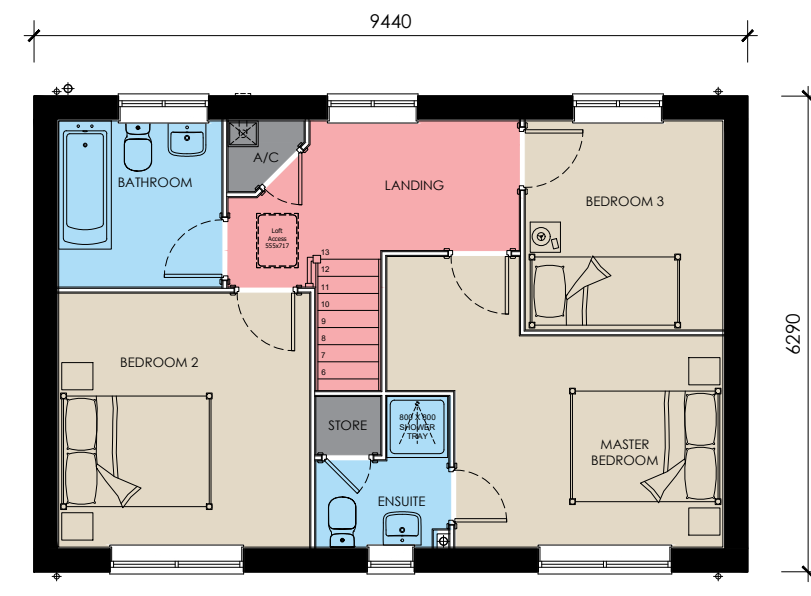

FIRST FLOOR




FRONT ELEVATION

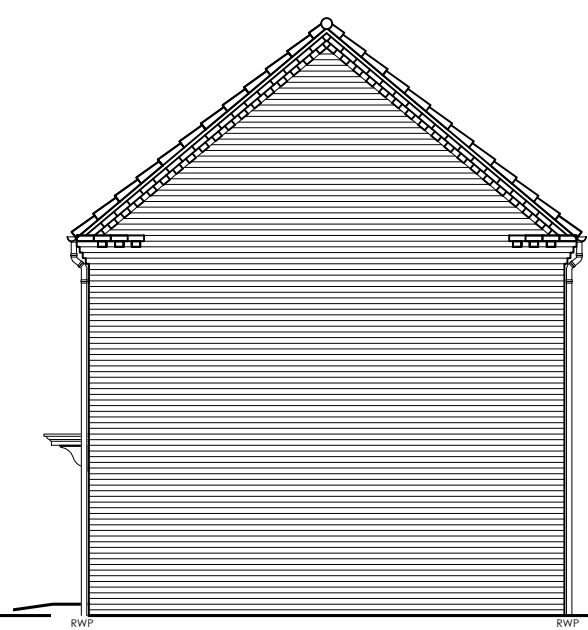


SIDE ELEVATION



REAR ELEVATION

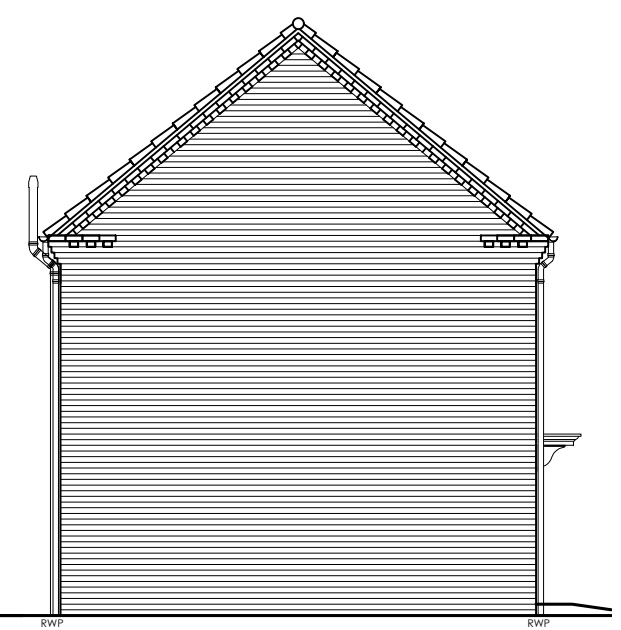

SIDE ELEVATION

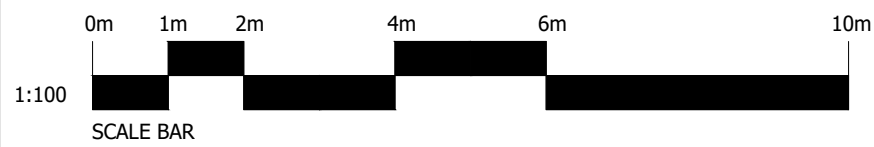

 ASHWOOD HOMES 1 Goodison Road, Lincs Gateway Business Park, Spalding, Lincs, PE12 6FY T: 01406 490590	HOUSE TYPE: LOCK (1079 FT²)
	DRAWING TITLE: DESIGN SHEET
	DRAWING NUMBER: LOCK-001