




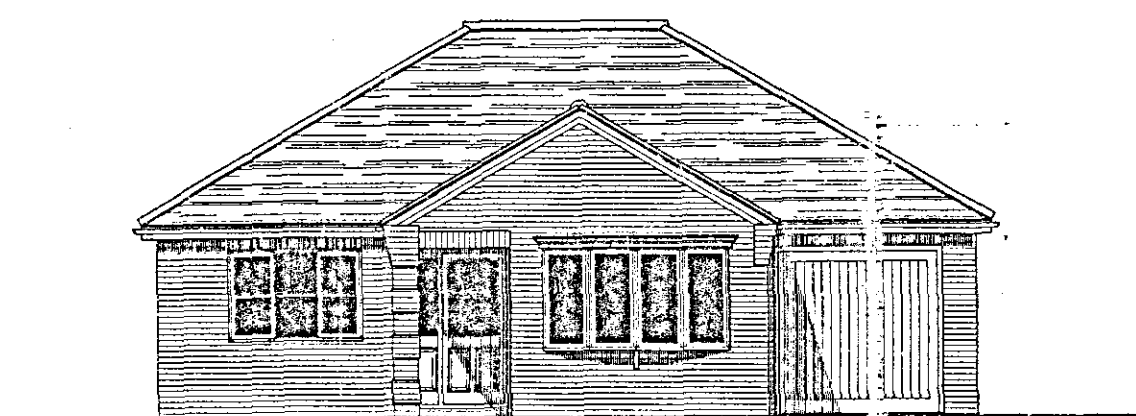


FRONT ELEVATION

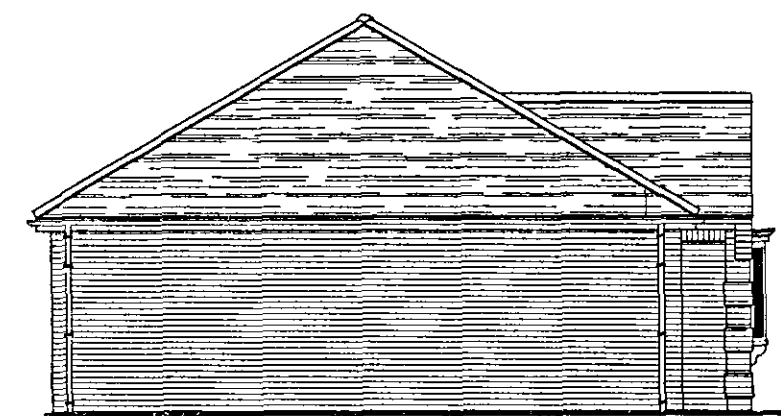


SIDE ELEVATION

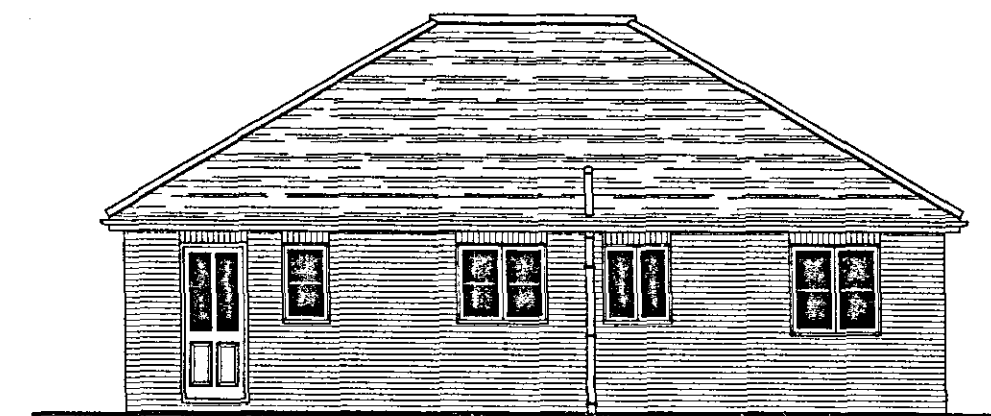

REAR ELEVATION

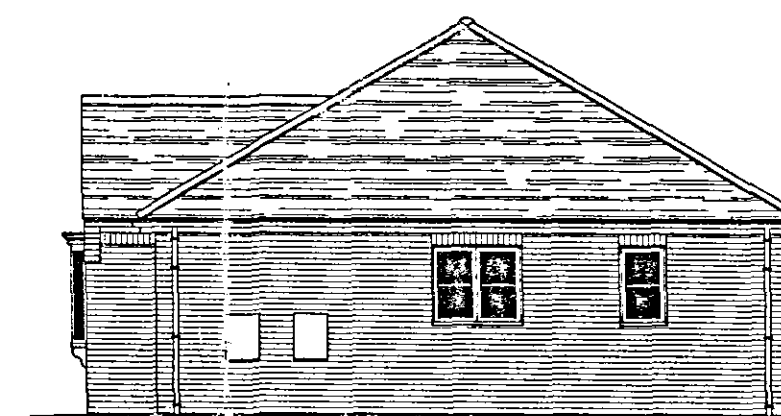

SIDE ELEVATION

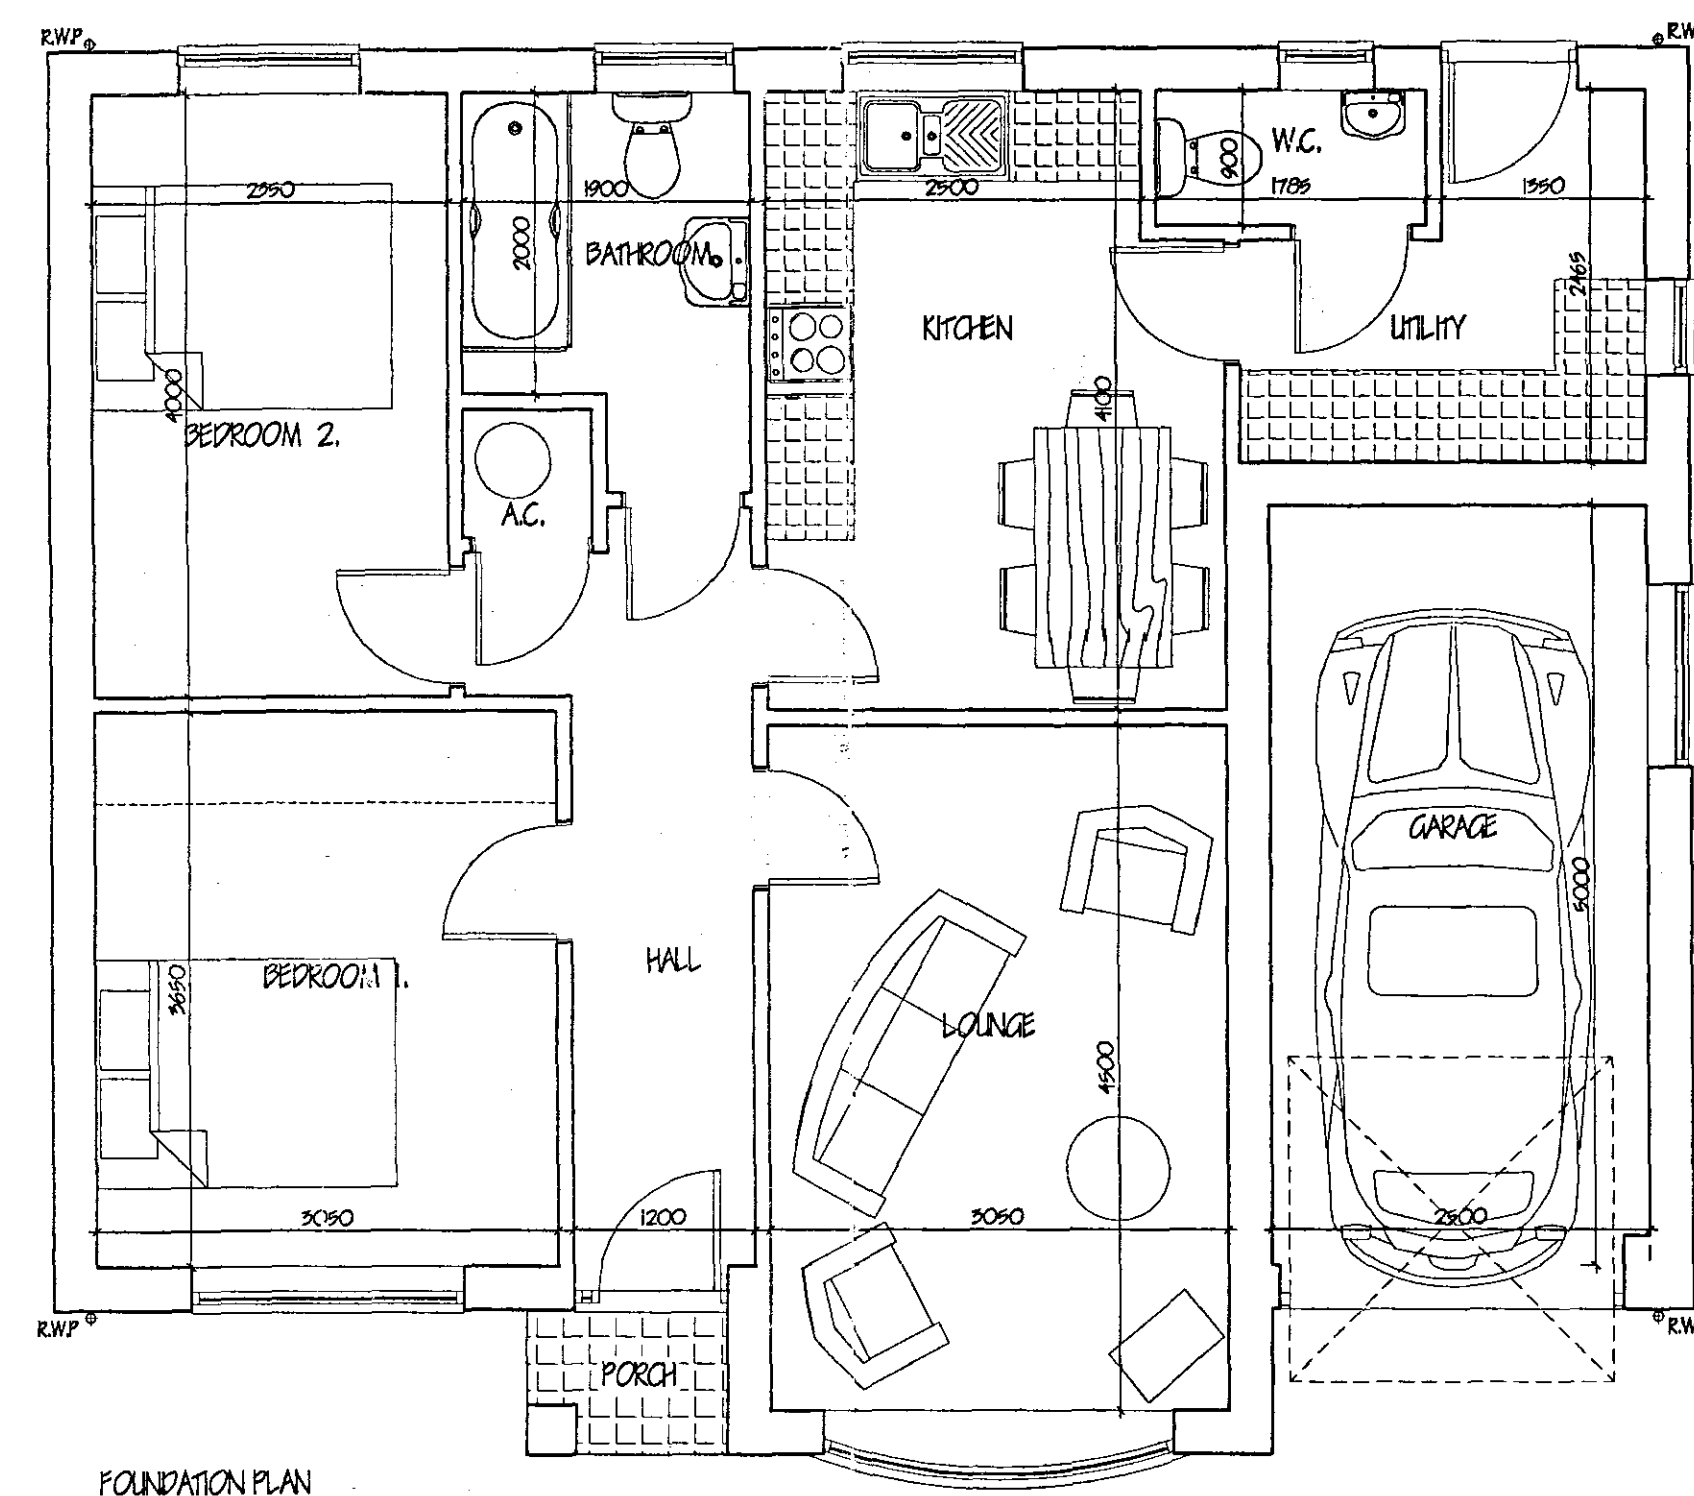

SRUC
PLANNING & DEVELOPMENT
23 APR 2007
Ref. 0532/07

ref	revision	date

G. R. MERCHANT LTD. I.ENG AMICE FWO ARCHITECTURAL, STRUCTURAL AND LAND DRAINAGE CONSULTANTS 4 Wrights Views 12A Park Road, Holbeach, Spalding, Lincs. PE12 7EX Tel: 01408 450800 Fax: 01408 428744 E-Mail: gr.merchant@btconnect.com	
Project	2 BEDROOM BUNGALOW & GARAGE, OFF PEARL COURT, HOLBEACH, SPALDING, LINC'S.
Client	BRAWLEY LODGE DEVELOPMENTS LTD.
Drawing	FLOOR PLANS & ELEVATIONS.
Job No.	04.
Date	APRIL '07.
Drawn	GRM.
Scales 1/50, 1/100.	
DO NOT SCALE FROM THIS DRAWING This drawing is copyright and may not be copied, reproduced or used for any other purpose without the written permission of G.R. Merchant Ltd. It is the responsibility of the client to ensure that the drawing is used for the purpose intended and that it is not used for any other purpose. 