


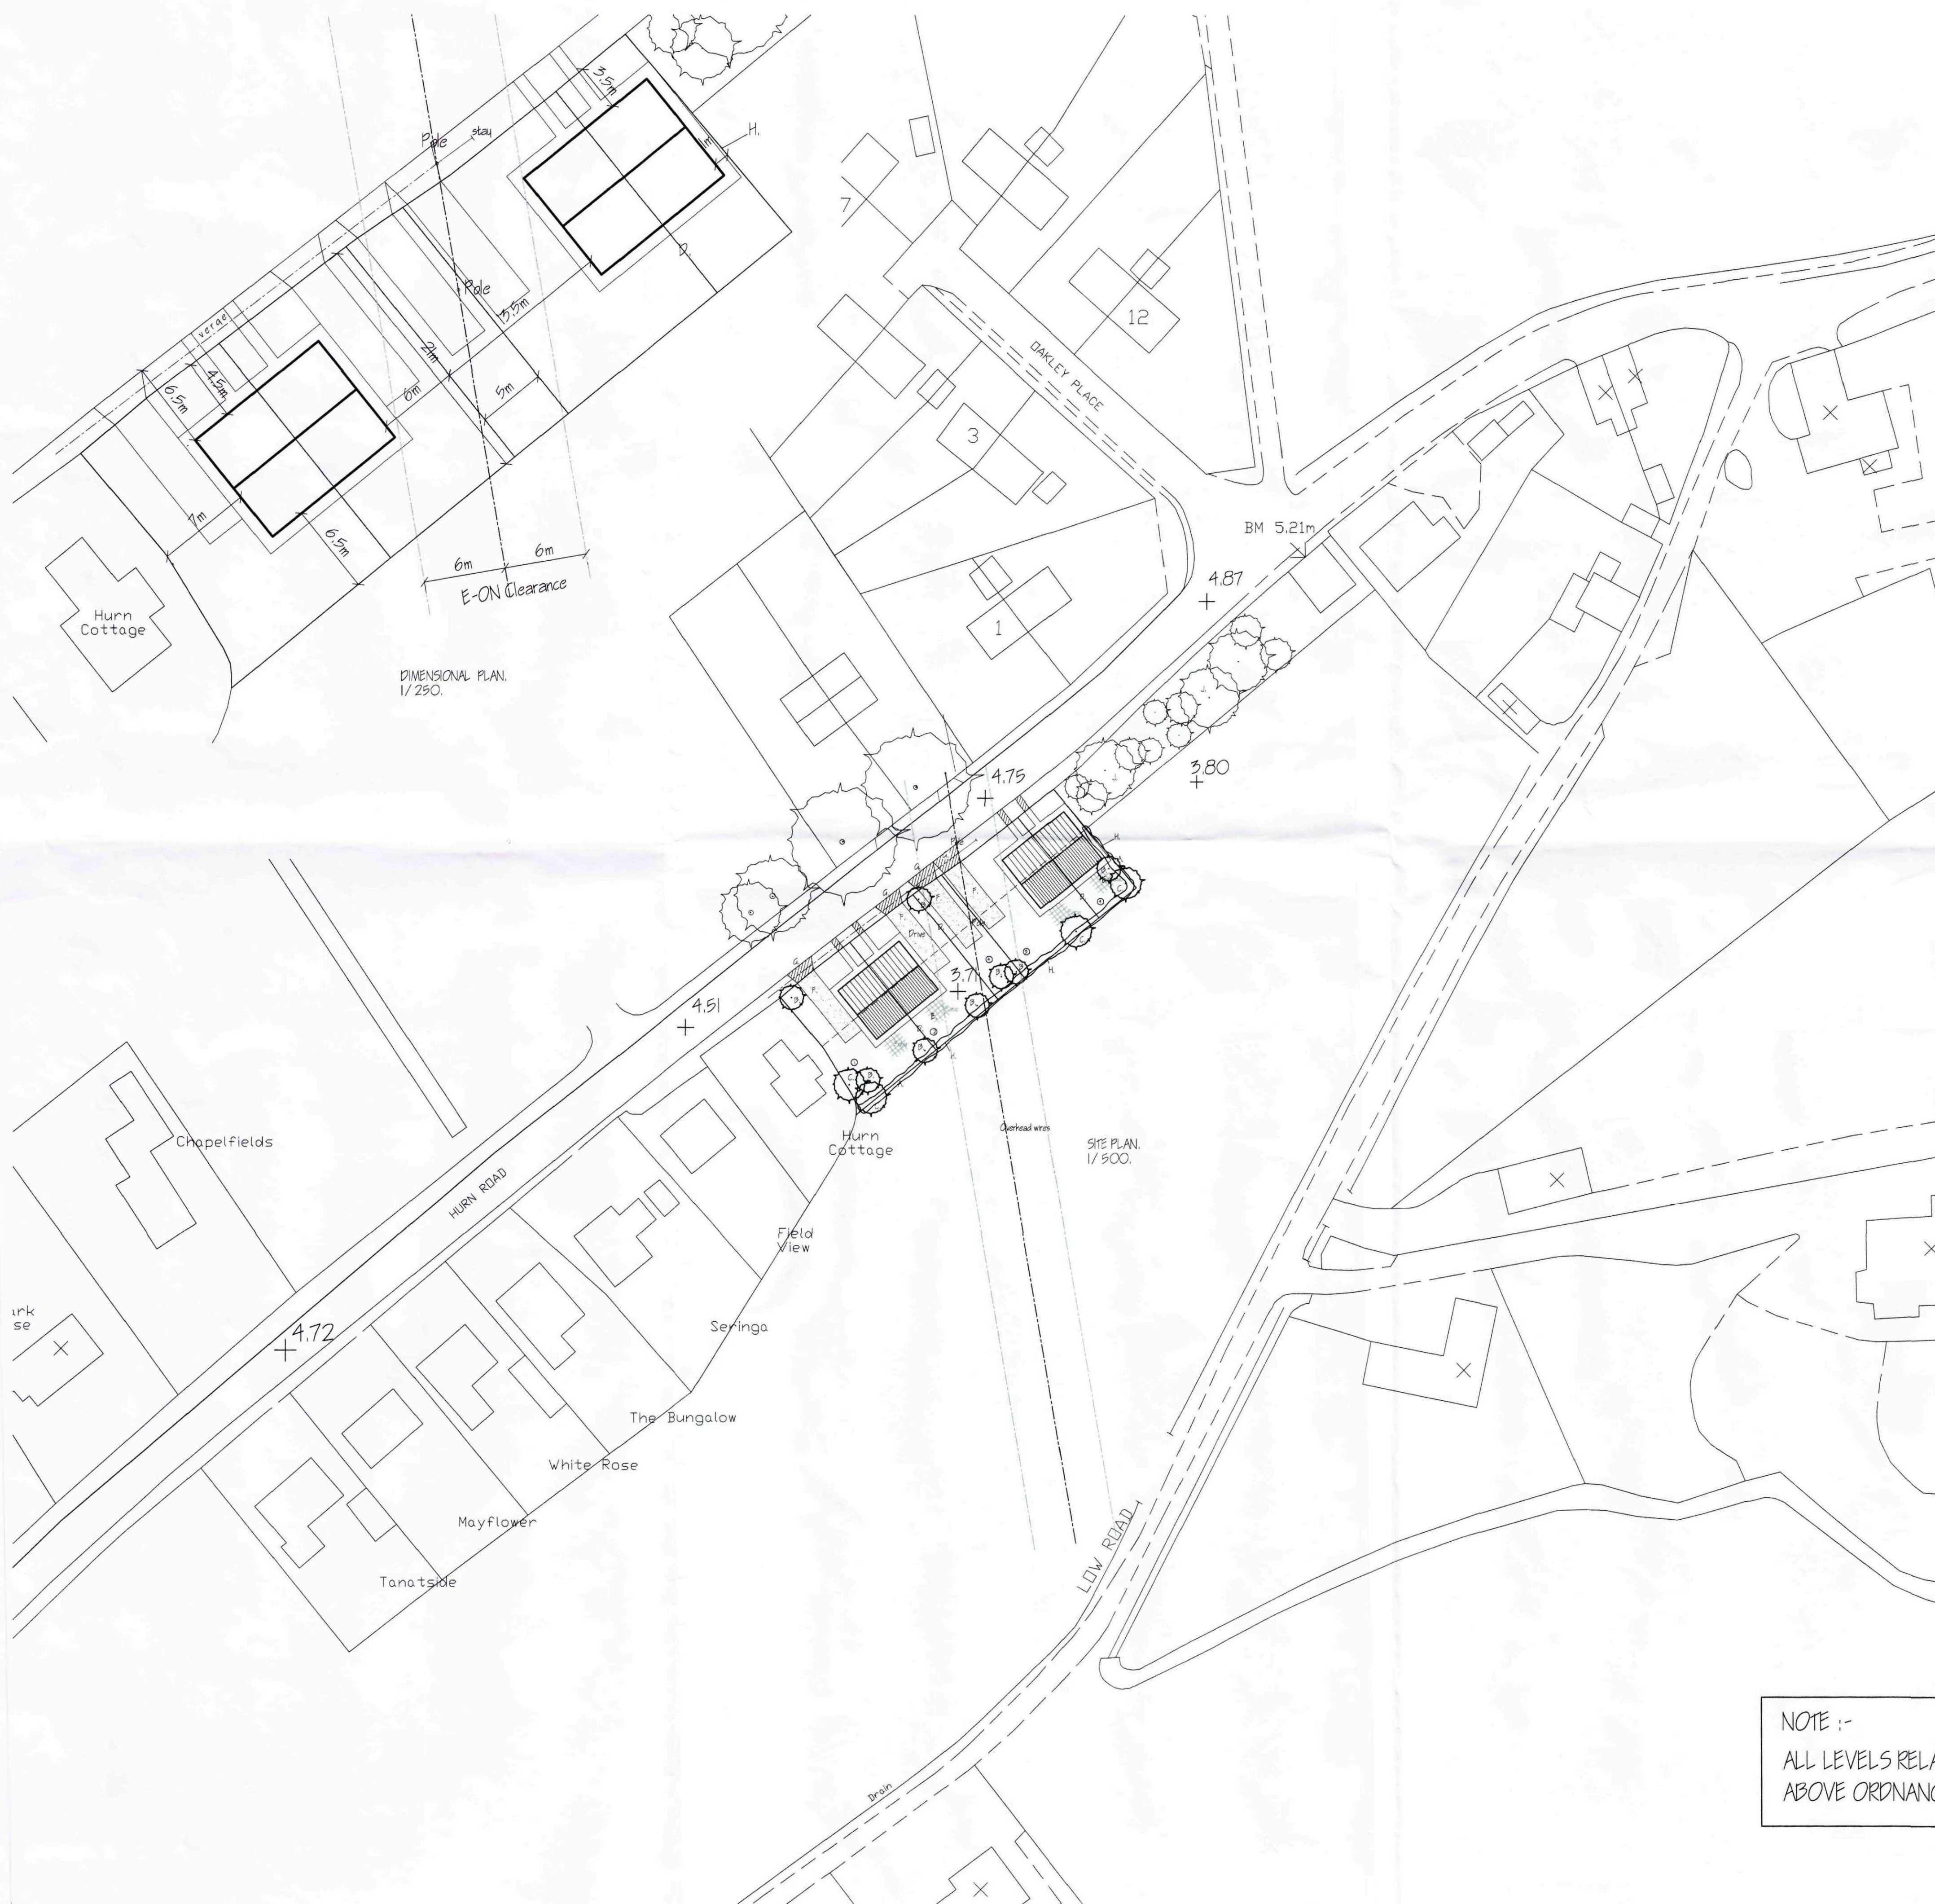

LANDSCAPING, FENCING & TREE PLANTING SCHEME.

- A - MIXED HEDGE
(a) Hawthorn (*Crataegus Monogyna*)
(b) Beech (*Fagus Sylvatica*)
(c) Blackthorn (*Prunus Spinosa*)
(d) Buckthorn (*Rhamnus Cathartica*)
- B - SILVER BIRCH - Feathered
- C - HAWTHORN - Feathered
- D - 1.80 METRE HIGH CLOSE BOARDED FENCE - Reducing to 1 metre @ road.
- E - PATIO
- F - CAR PARKING & DRIVE - Tarmac.
- G - PROPOSED ACCESSES TO HURN ROAD.
- H - LINCOLNSHIRE TIMBER POST & RAIL FENCING.
- J - EXISTING TREES TO BE RETAINED.

All planting to be in accordance with BS 4428:1989 and amendment No. 1 (1991)
All trees to be planted with minimum 0.6m plastic mulch mat and to be staked, tied and tubed.
1/3 to 1/2 bag of peat free tree and shrub planting compost to be incorporated into backfill for each tree hole.

NOTE :-
ALL LEVELS RELATE TO METRES
ABOVE ORDNANCE DATUM NEWLYN.

[illegible]

AMENDED PLAN

SHDC
Planning & Development
- 1 DEC 2010
Ref: 0541-10

DO NOT SCALE FROM THIS DRAWING