
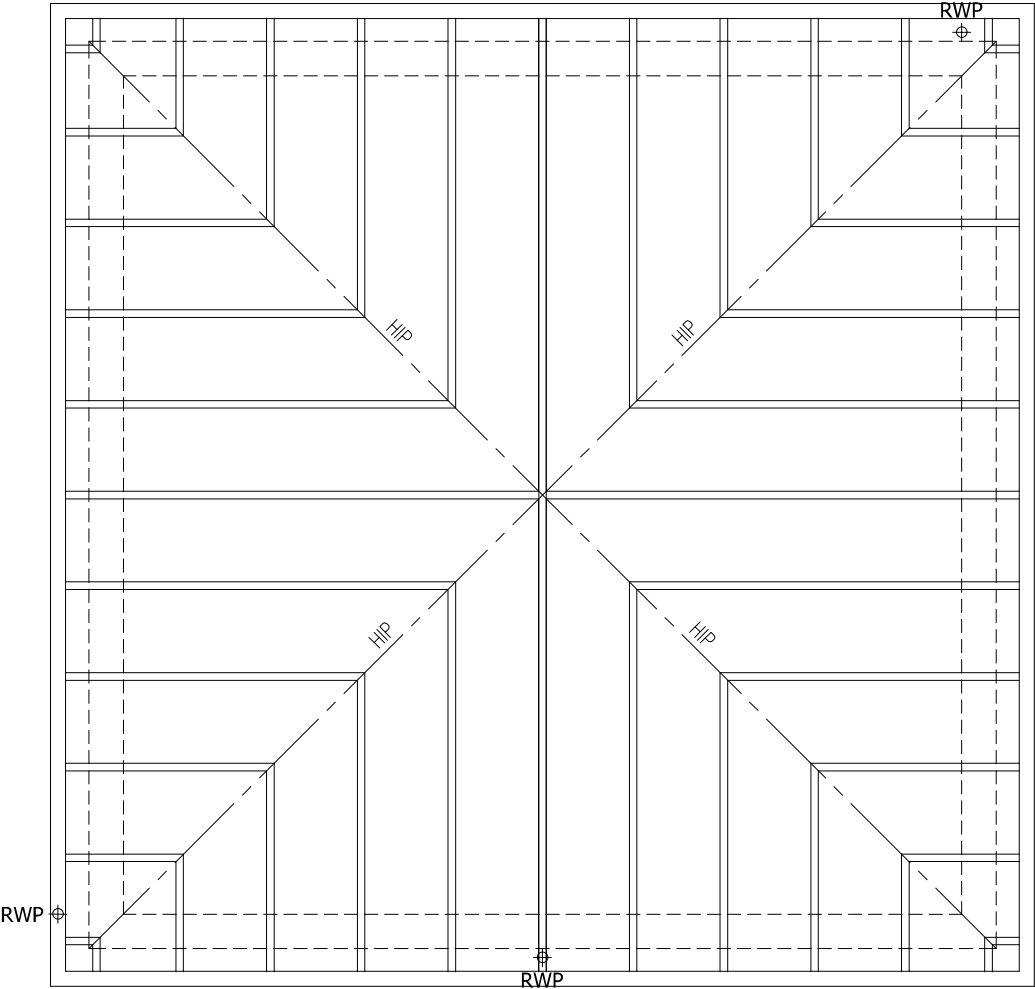
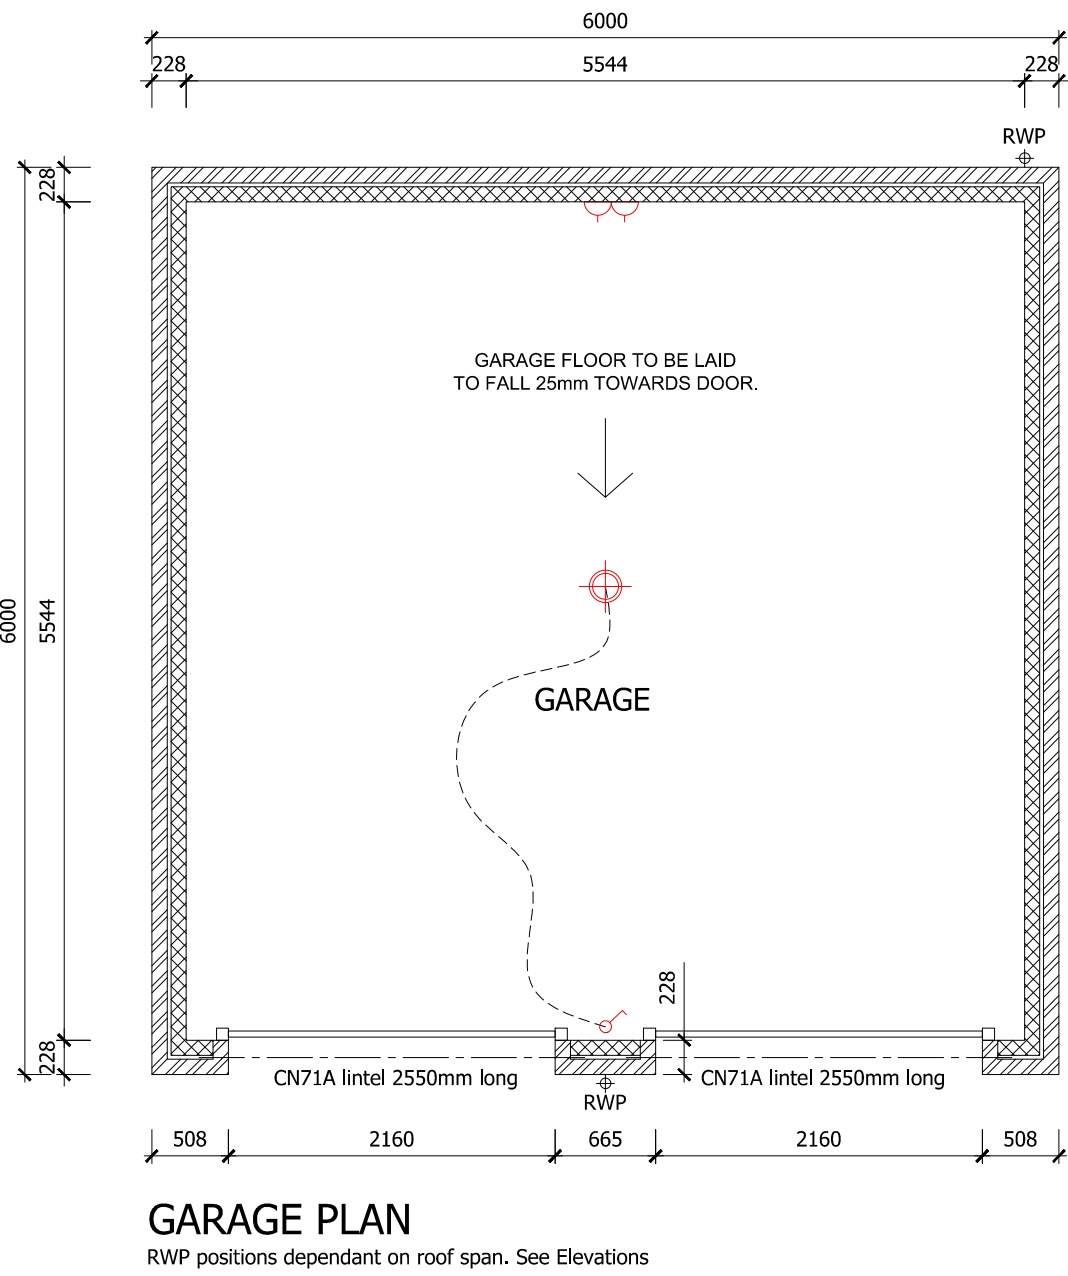


WALL LEGEND

EXTERNAL CAVITY

	102.5mm FACING BRICKWORK
	26mm CAVITY
	100mm DUROX SUPABLOCK

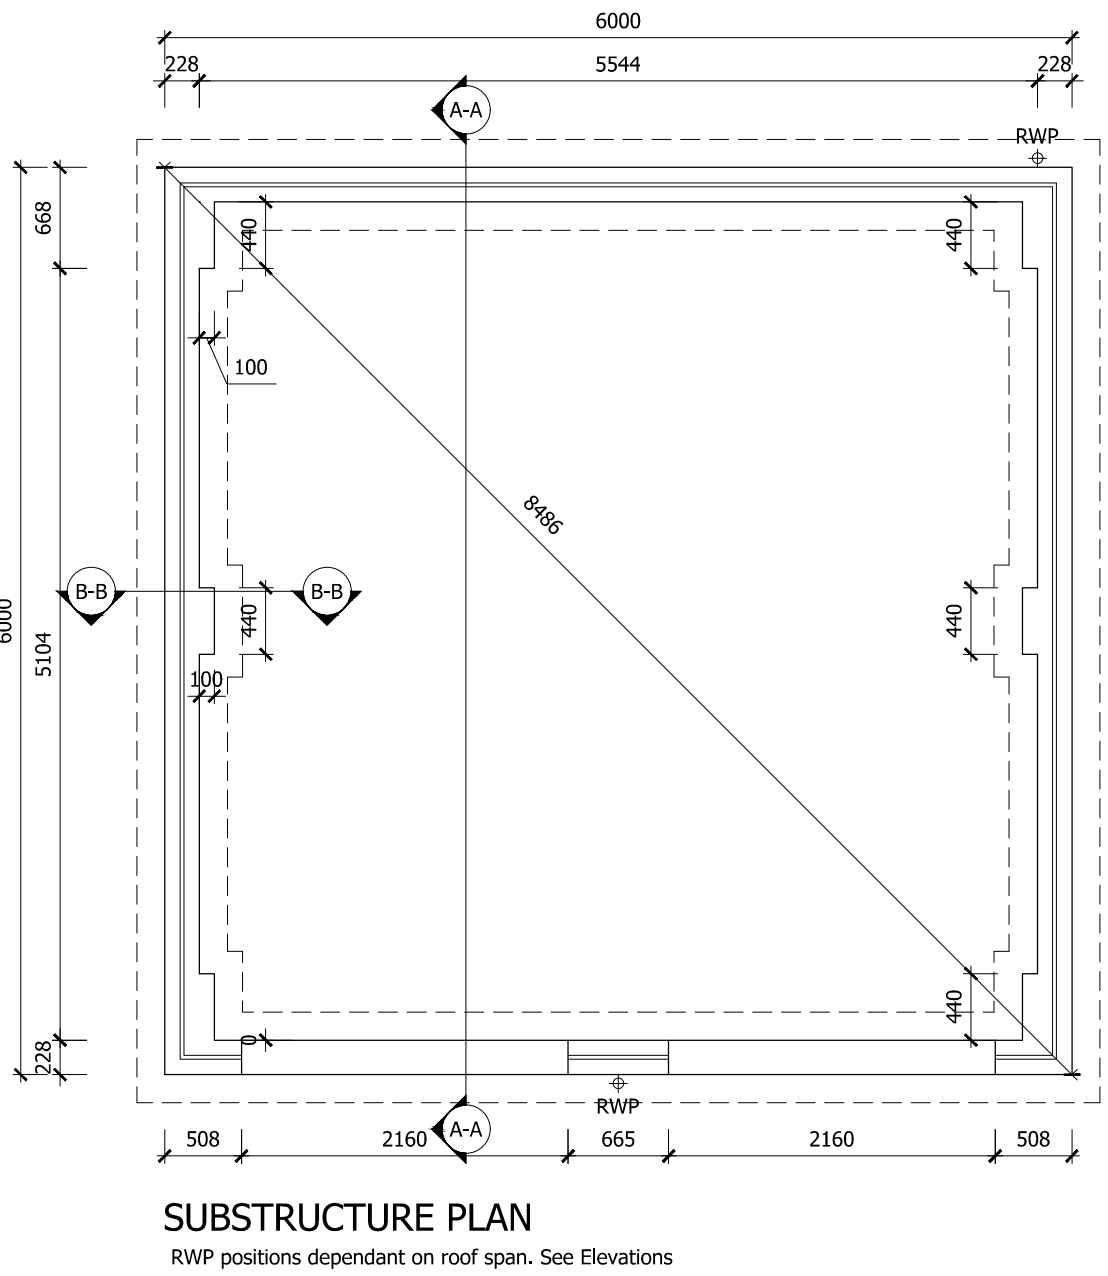

Rev.	Date	Description
C.	23.06.2020	Plot 15 removed
B.	21.06.2019	Plot numbers added
A.	09.01.2018	Roof revised to show with double hipped.

ASHWOOD HOMES

1 Goodison Road, Lincs Gateway **Business Park**,
Spalding, Lincs, PE12 6FY T: 01406 490590

PROJECT:	Proposed Residential Development at Holbeach Meadows
DRAWING:	Double Hip Garage
SCALE:	1:50@A1
DATE:	13.06.2018
DRAWN:	CMA
REVISION:	C
DRAWING No:	35-DHG-01

PLOTS: 1