



SHDC
Planning & Development
21 JUL 2011
Ref: 0568-11

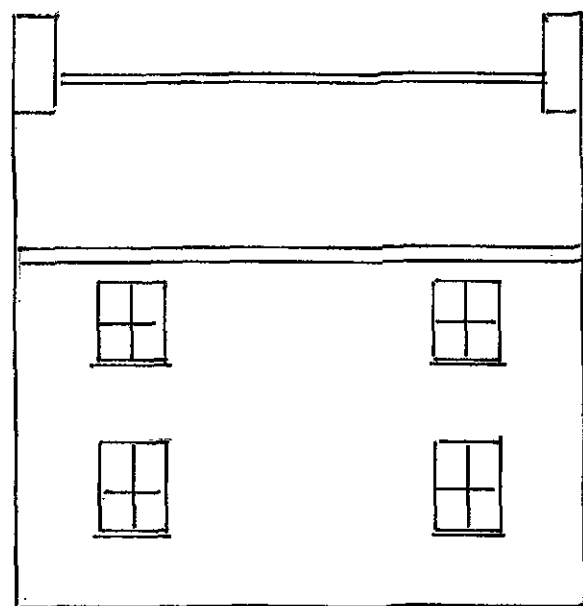


FRONT NORTH


EXISTING

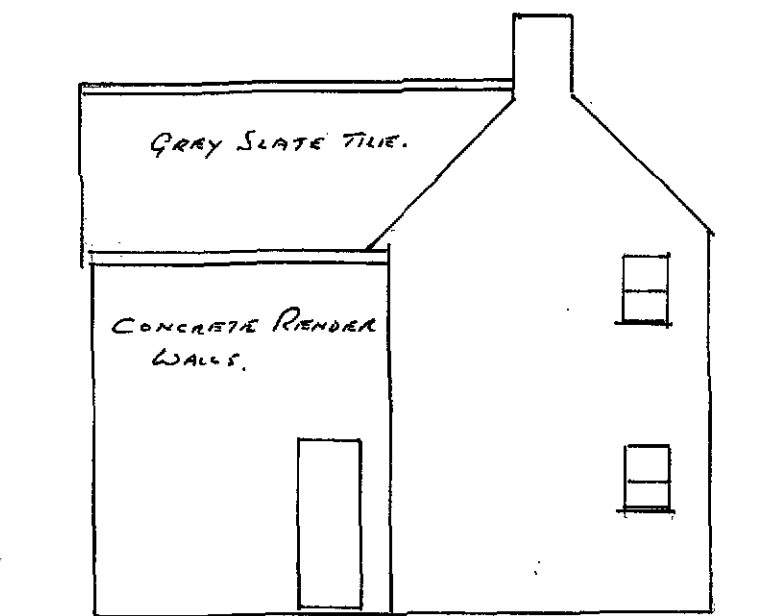

SIDE EAST

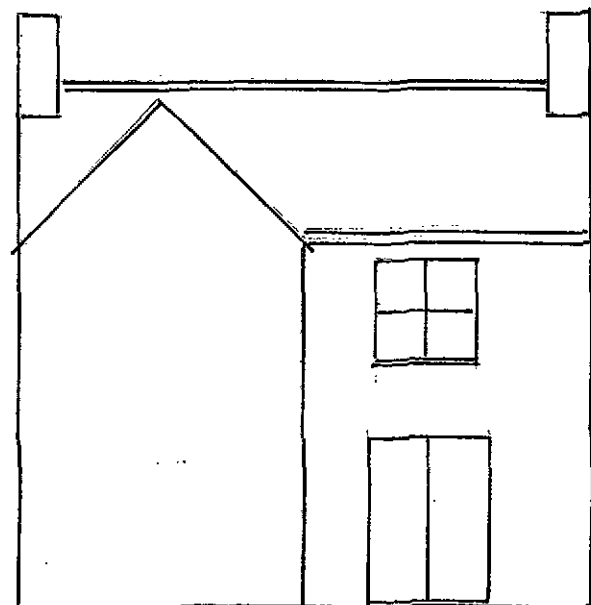

REAR SOUTH

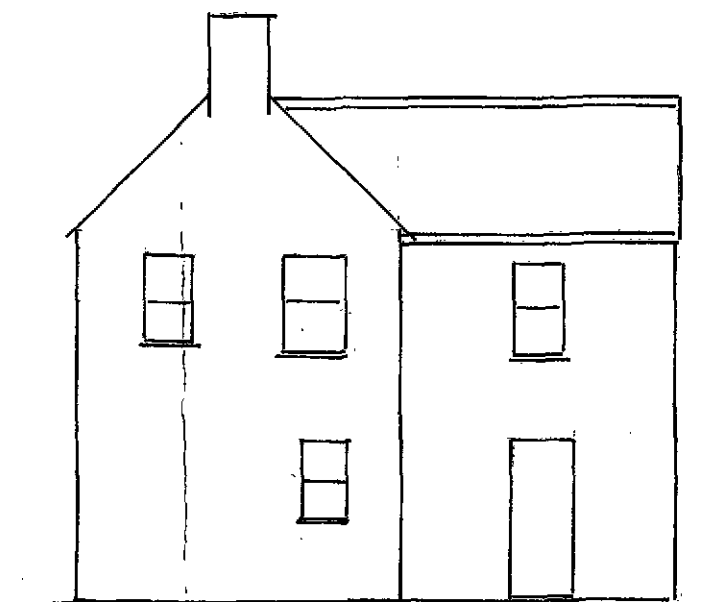

SIDE WEST.

CLIENT Mr & Mrs Marks Ferndale Roman Bank
Holbeach Bank Spalding PE12 8BX

PROPOSED WORKS

Ground floor extension for lounge/shower/wc/utility

MATERIALS

Roof tiles Redland Metric smooth farm house red

Brick Walls Hanson mulburn Village red multi stock

Windows and doors white UPVC as existing.

Rear side door use existing two glass panel

White UPVC fascia and soffit with black gutter

EXISTING BUILDING

Roof grey slate tile

Walls concrete render

White UPVC windows and doors

AGENT

G.J.Hillson Delta House 205 Main Street

Yaxley Peterborough PE7 3LD

01733 242115 Mobile 07701098120

DRAWING REF: Marks / Existing A

DATE July 2011