





EXISTING ELEVATION:

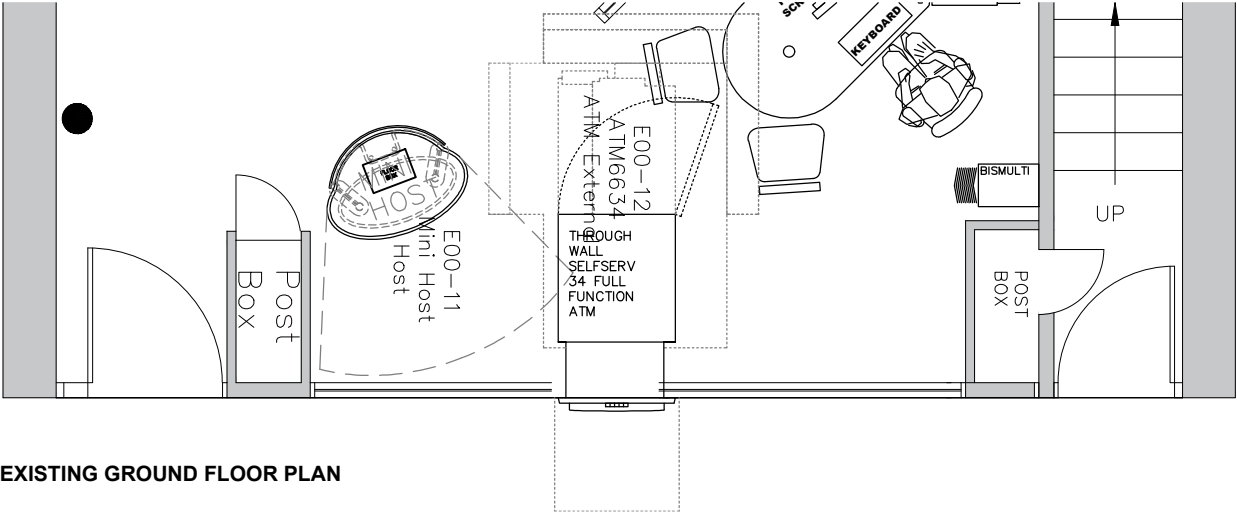

EXISTING GROUND FLOOR PLAN



EXISTING FRONT ELEVATION

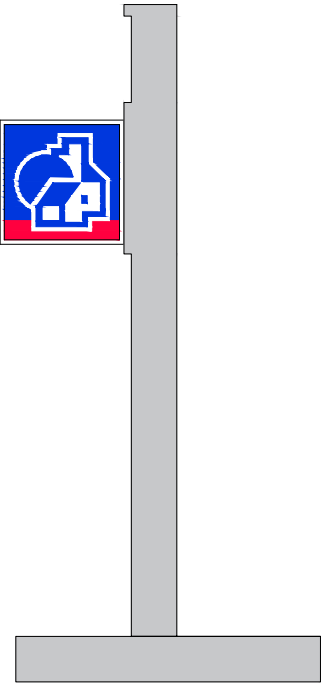

EXISTING SIDE SECTION

CONTRACTORS MUST CHECK ALL DIMENSIONS ON SITE. ONLY FIGURED DIMENSIONS ARE TO BE WORKED FROM. DISCREPANCIES MUST BE REPORTED TO THE ARCHITECT BEFORE PROCEEDING.

© THIS DRAWING IS COPYRIGHT

